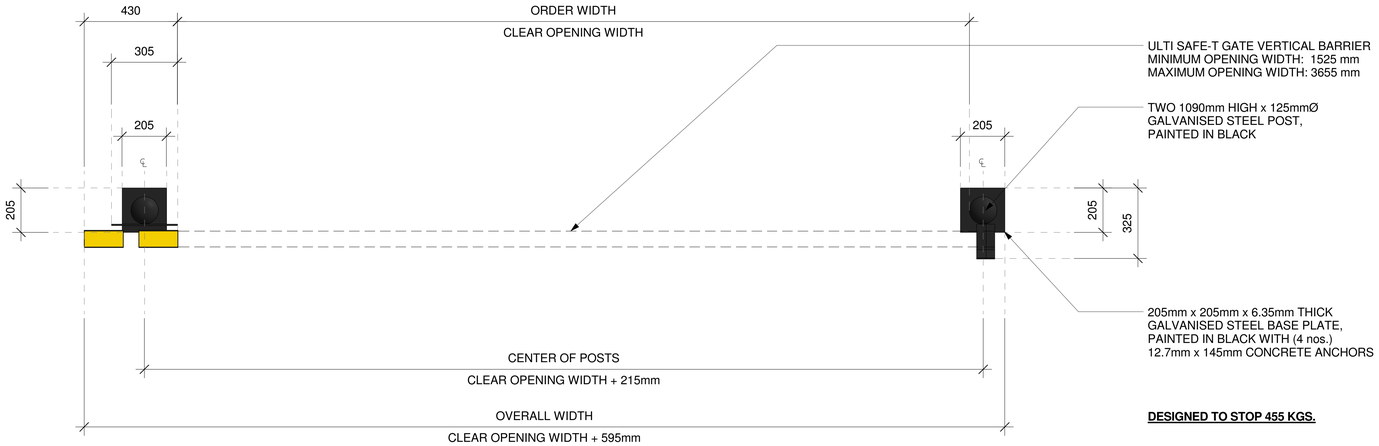

DESIGNED TO STOP 455 KGS.

1 / -

FLOOR PLAN VIEW

SCALE: 1:10 MTS.

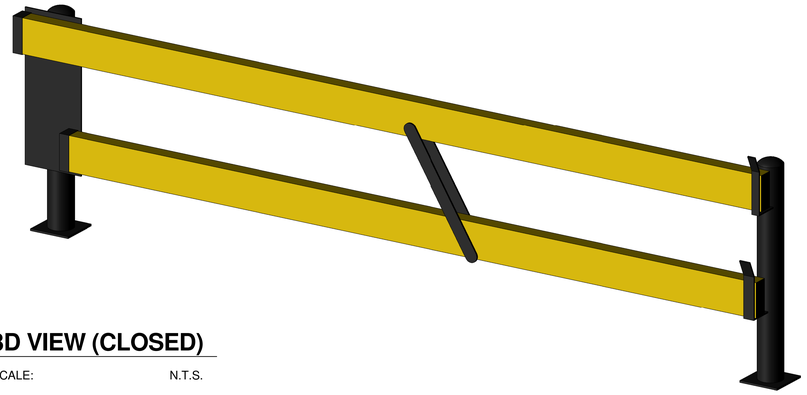

3 / -

3D VIEW (CLOSED)

SCALE: N.T.S.

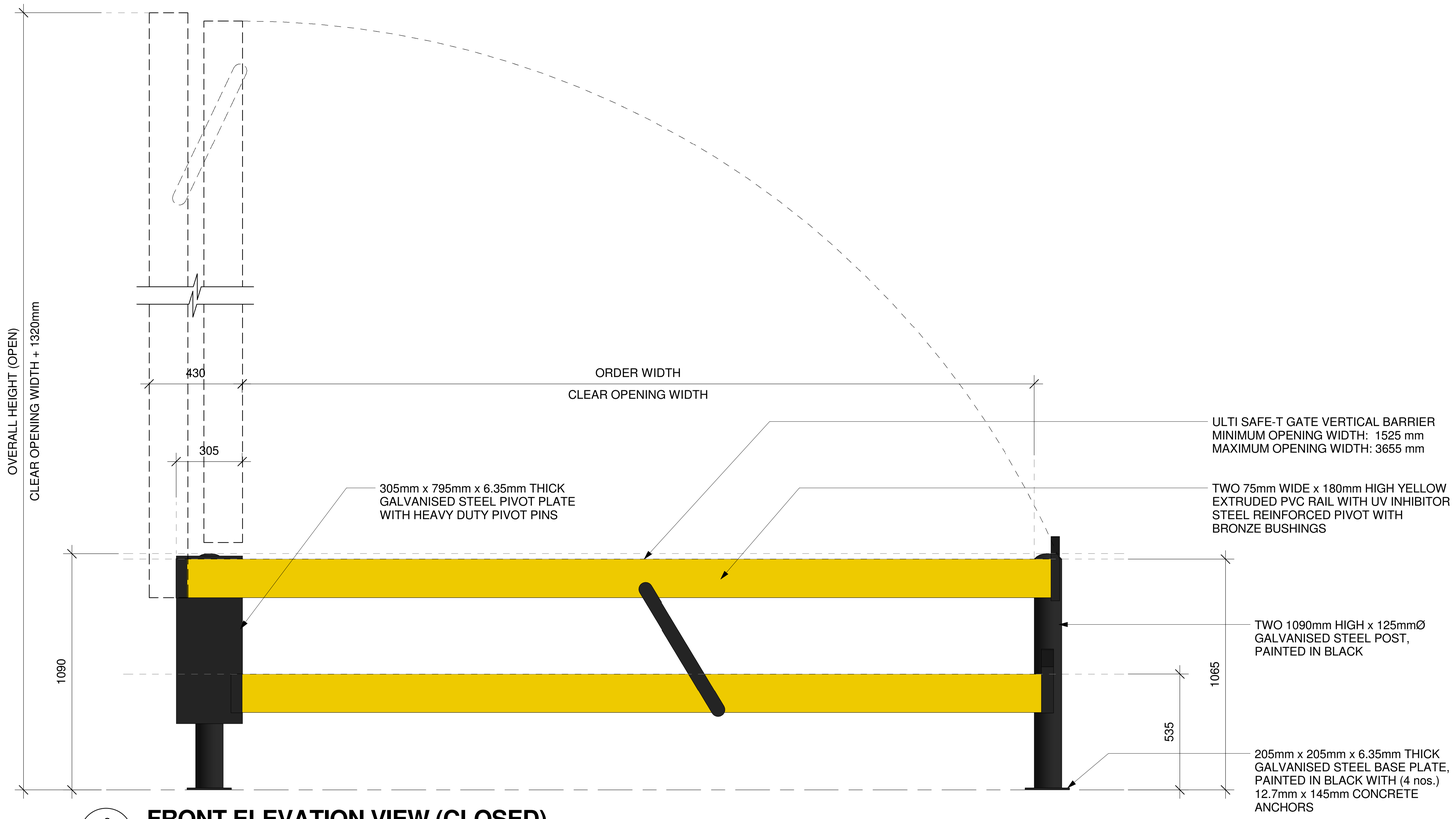

2 / -

FRONT ELEVATION VIEW (CLOSED)

SCALE: 1:10 MTS.

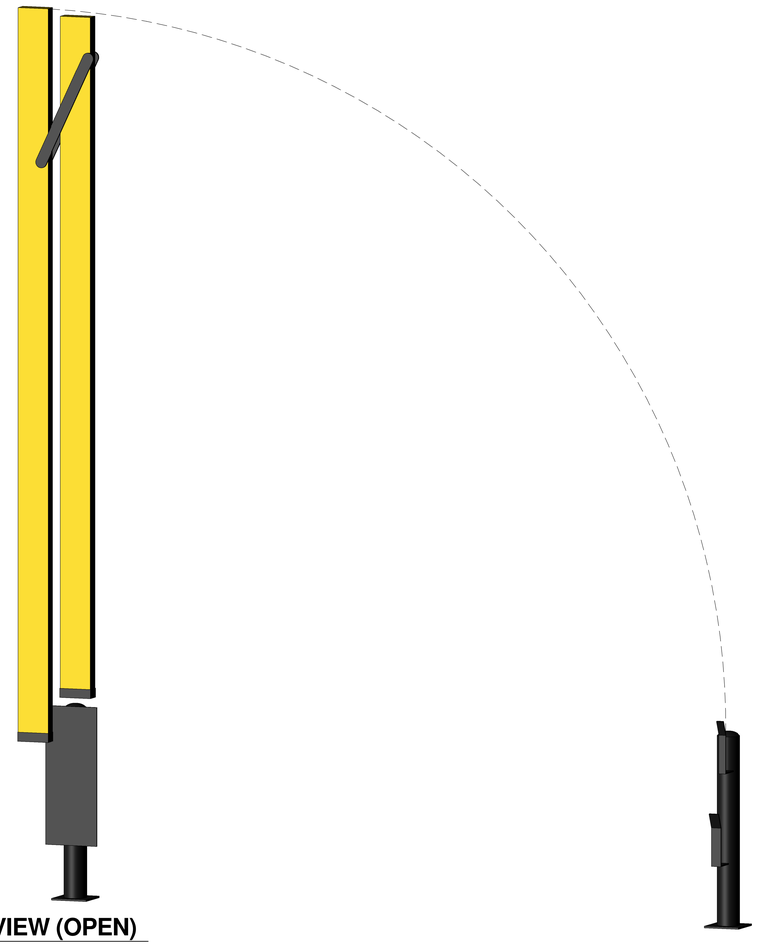

4 / -

3D VIEW (OPEN)

SCALE: N.T.S.

UltiGroup
SPECIALIST ACCESSWAY SOLUTIONS

www.ultigroup.co.nz
sales@ultigroup.co.nz
Phone: 0800 807 753
68 McLaughlins Road, Wiri, Auckland, 2104

©UltiGroup LTD, 2017

Ulti Safe-T Gate Vertical Barrier

No.	Description	Date
-	-	-

PLAN VIEW, ELEVATION AND 3D VIEW

Project Number	-
Date	06.27.2017
Drawn By	J.ENRIQUEZ
	SAFET-GATE-001
Scale	As indicated

NOTE:
CONTACT ULTI GROUP FOR ANY CUSTOMISATIONS AND TO DISCUSS PROJECT SPECIFIC INFORMATION