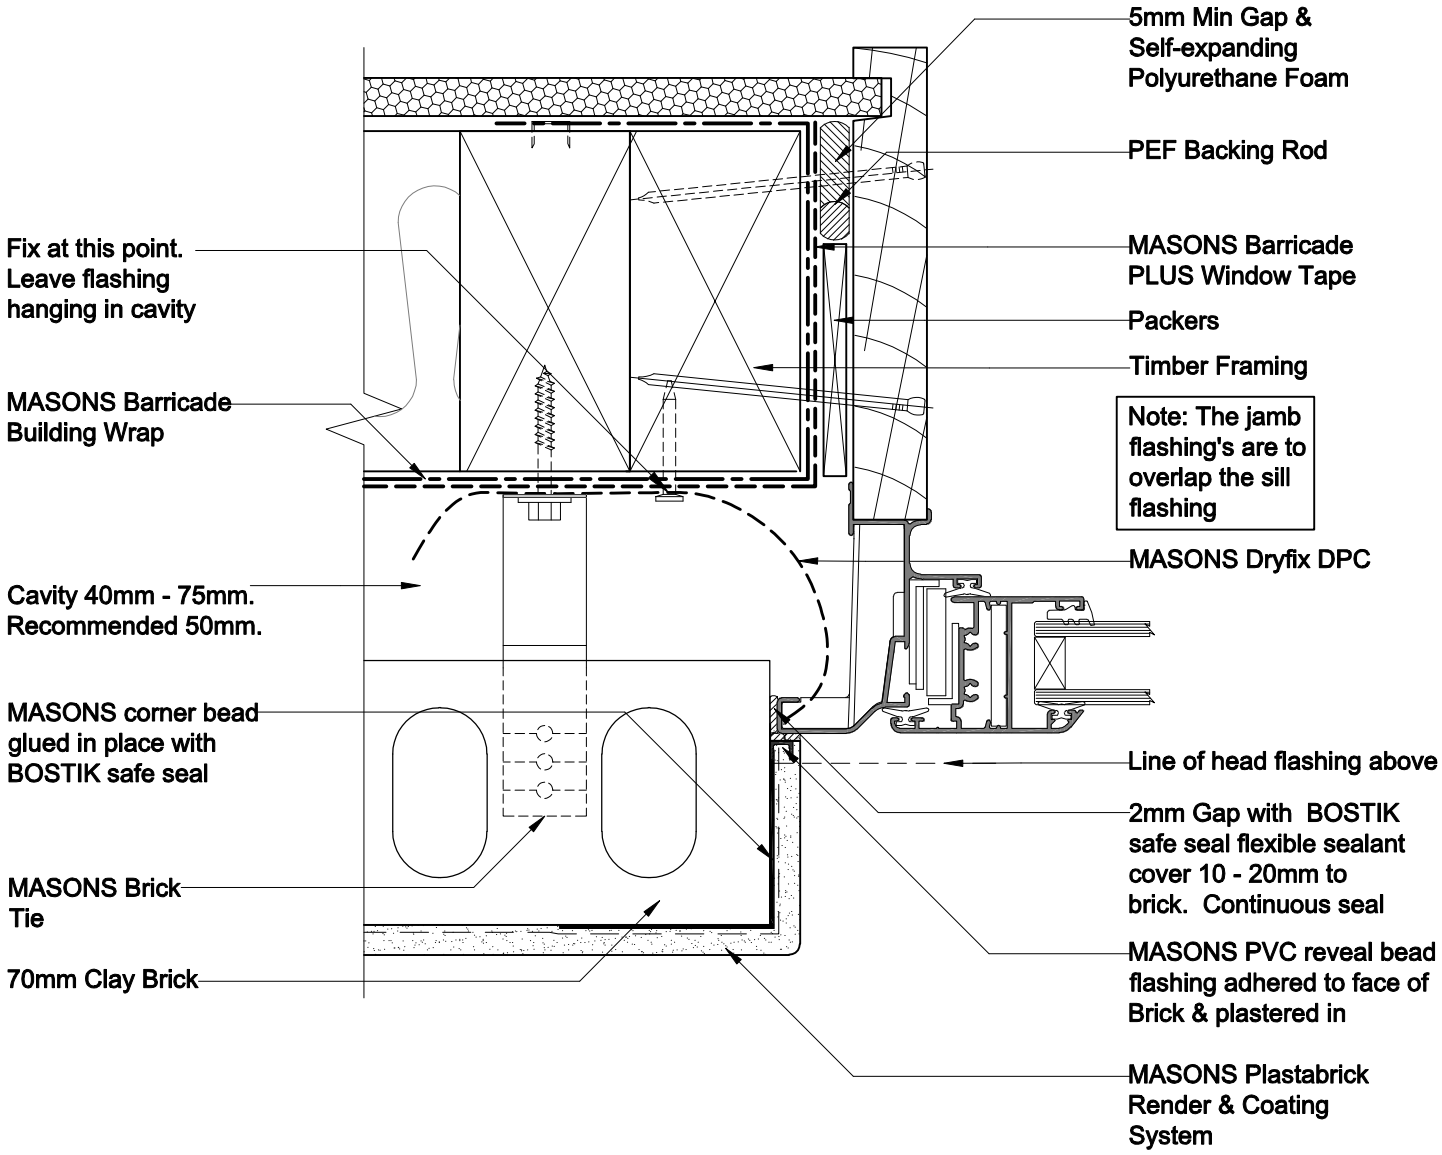

OPENING FLASHINGS
Window Jamb

Detail 6 Scale 1:2

Masonry Render System - Brick Veneer

(Timber Framing)