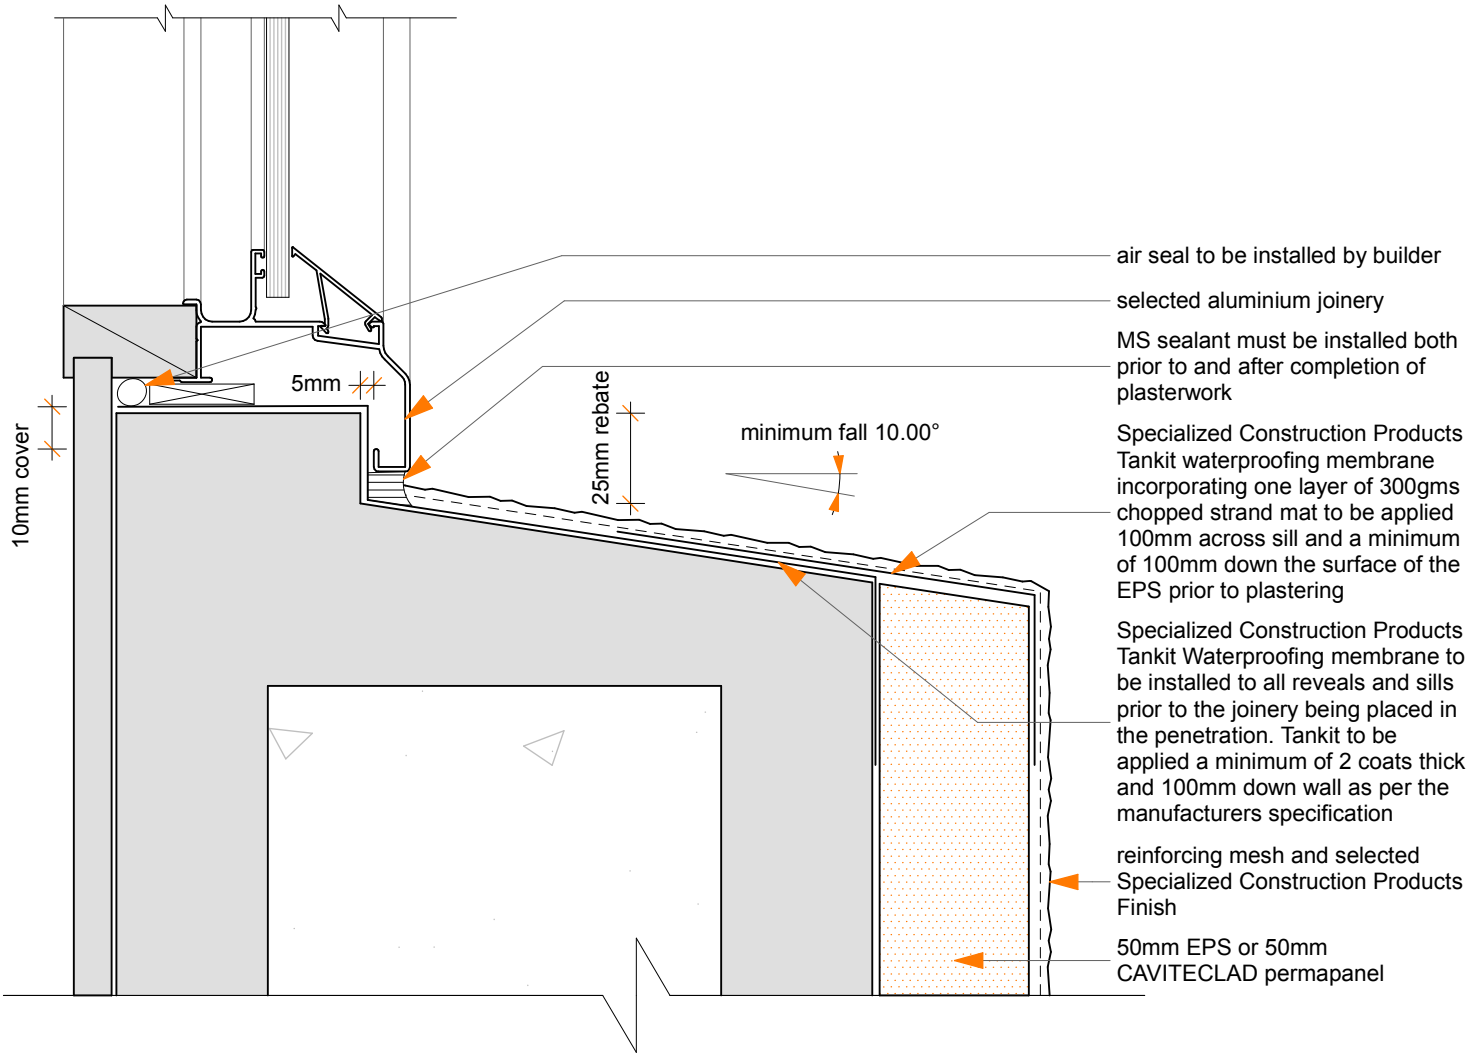

05A WINDOW SILL DETAIL

scale 1:2

CAVITECLAD

Specialized CONSTRUCTION PRODUCTS LTD
Phone: 027 289 1911
copyright specialized 2005
www.specialized.co.nz