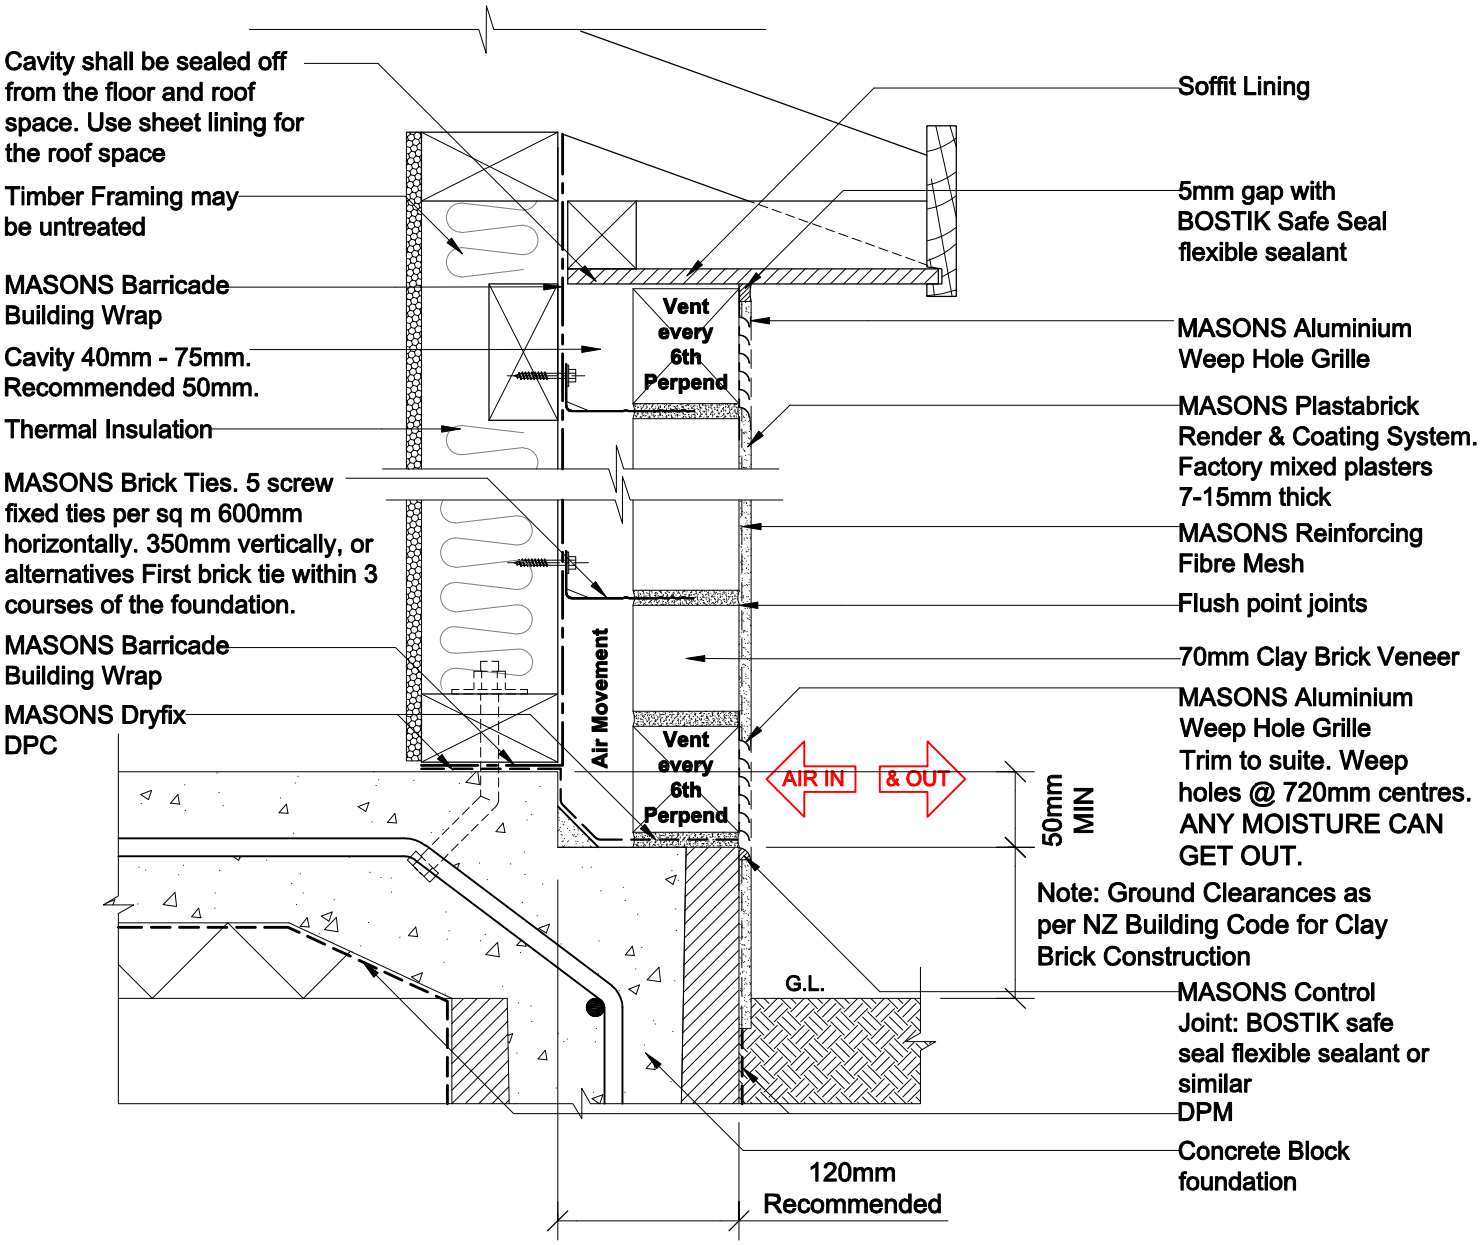

"70 series clay brick installed and plastered per MASONS Plastabrick Manual - 2014. Final colour and texture to be selected"

CROSS-SECTION

Detail 1 Scale 1:5

Masonry Render System - Brick Veneer

(Timber Framing)