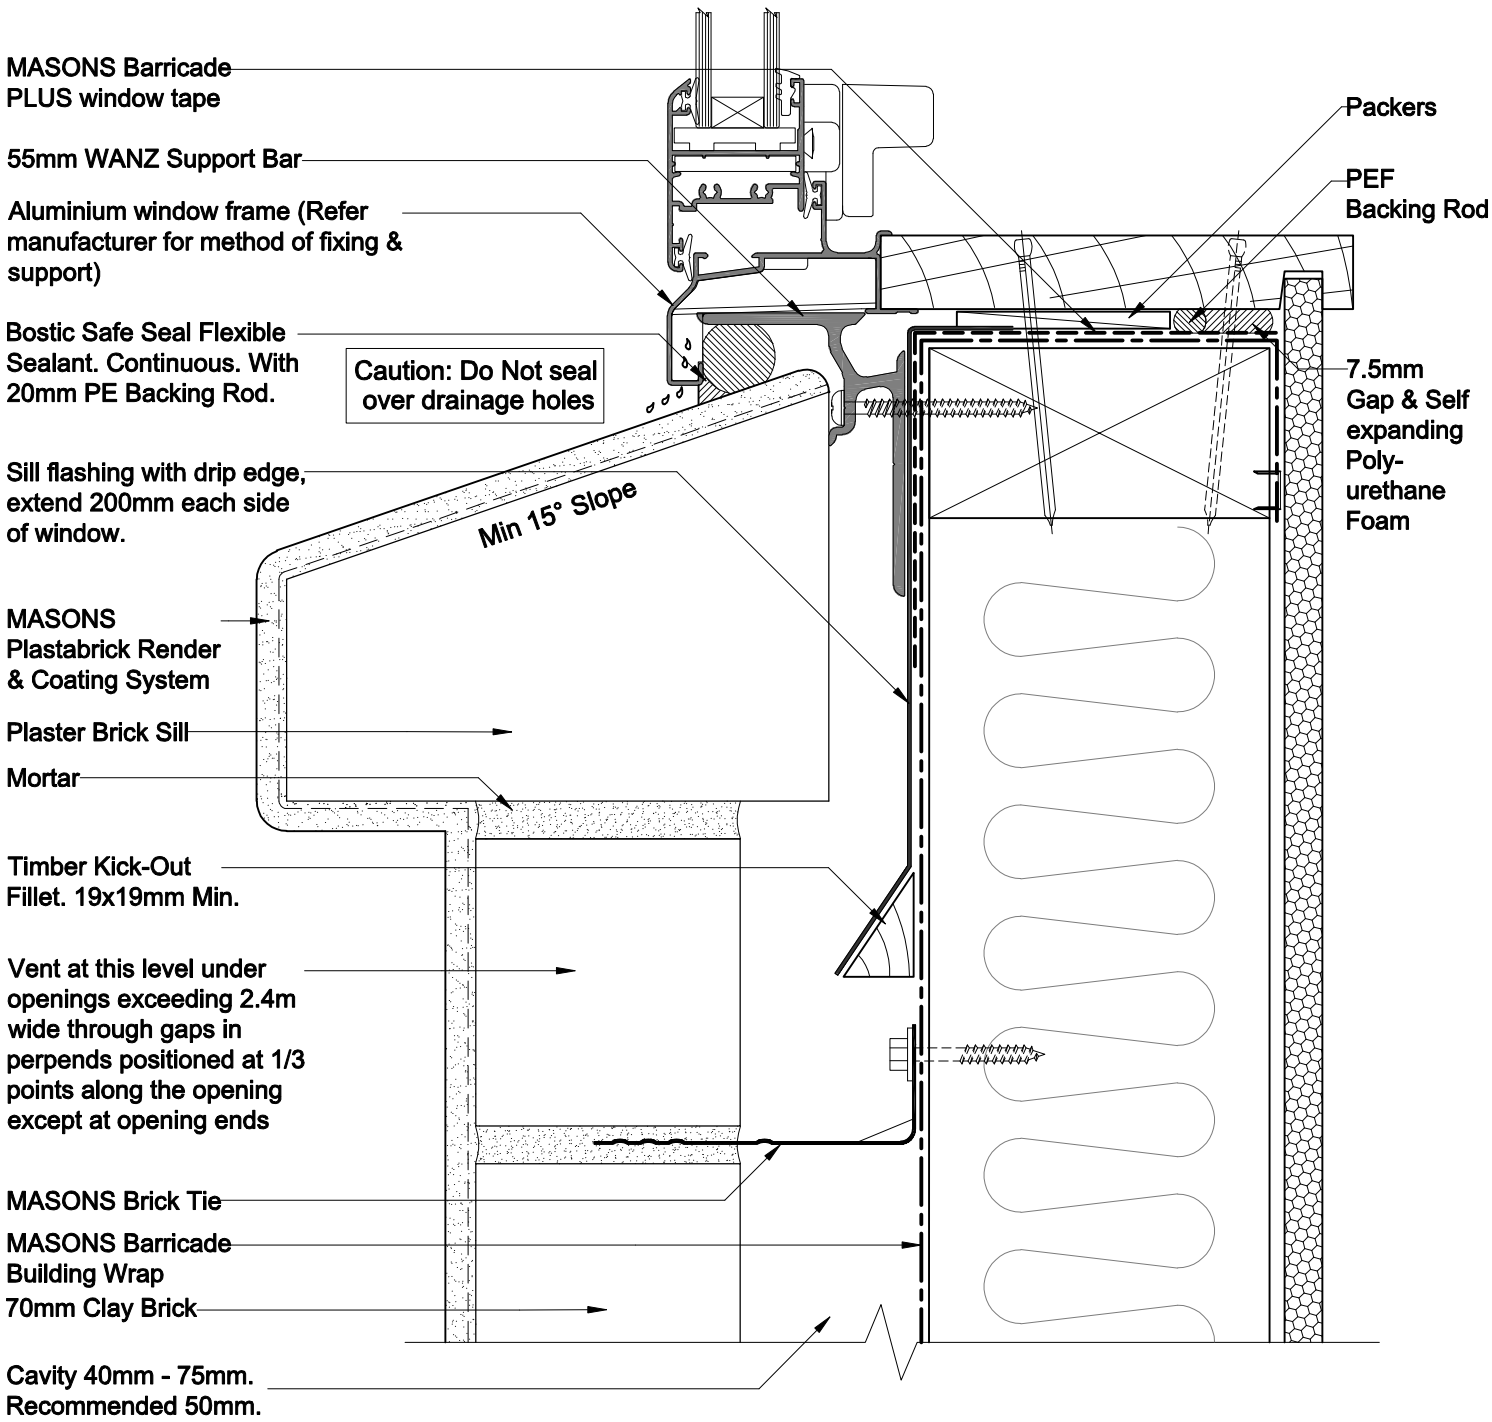

OPENING FLASHINGS
Window Sill - Brick

Detail 8 Scale 1:2

Masonry Render System - Brick Veneer

(Timber Framing)