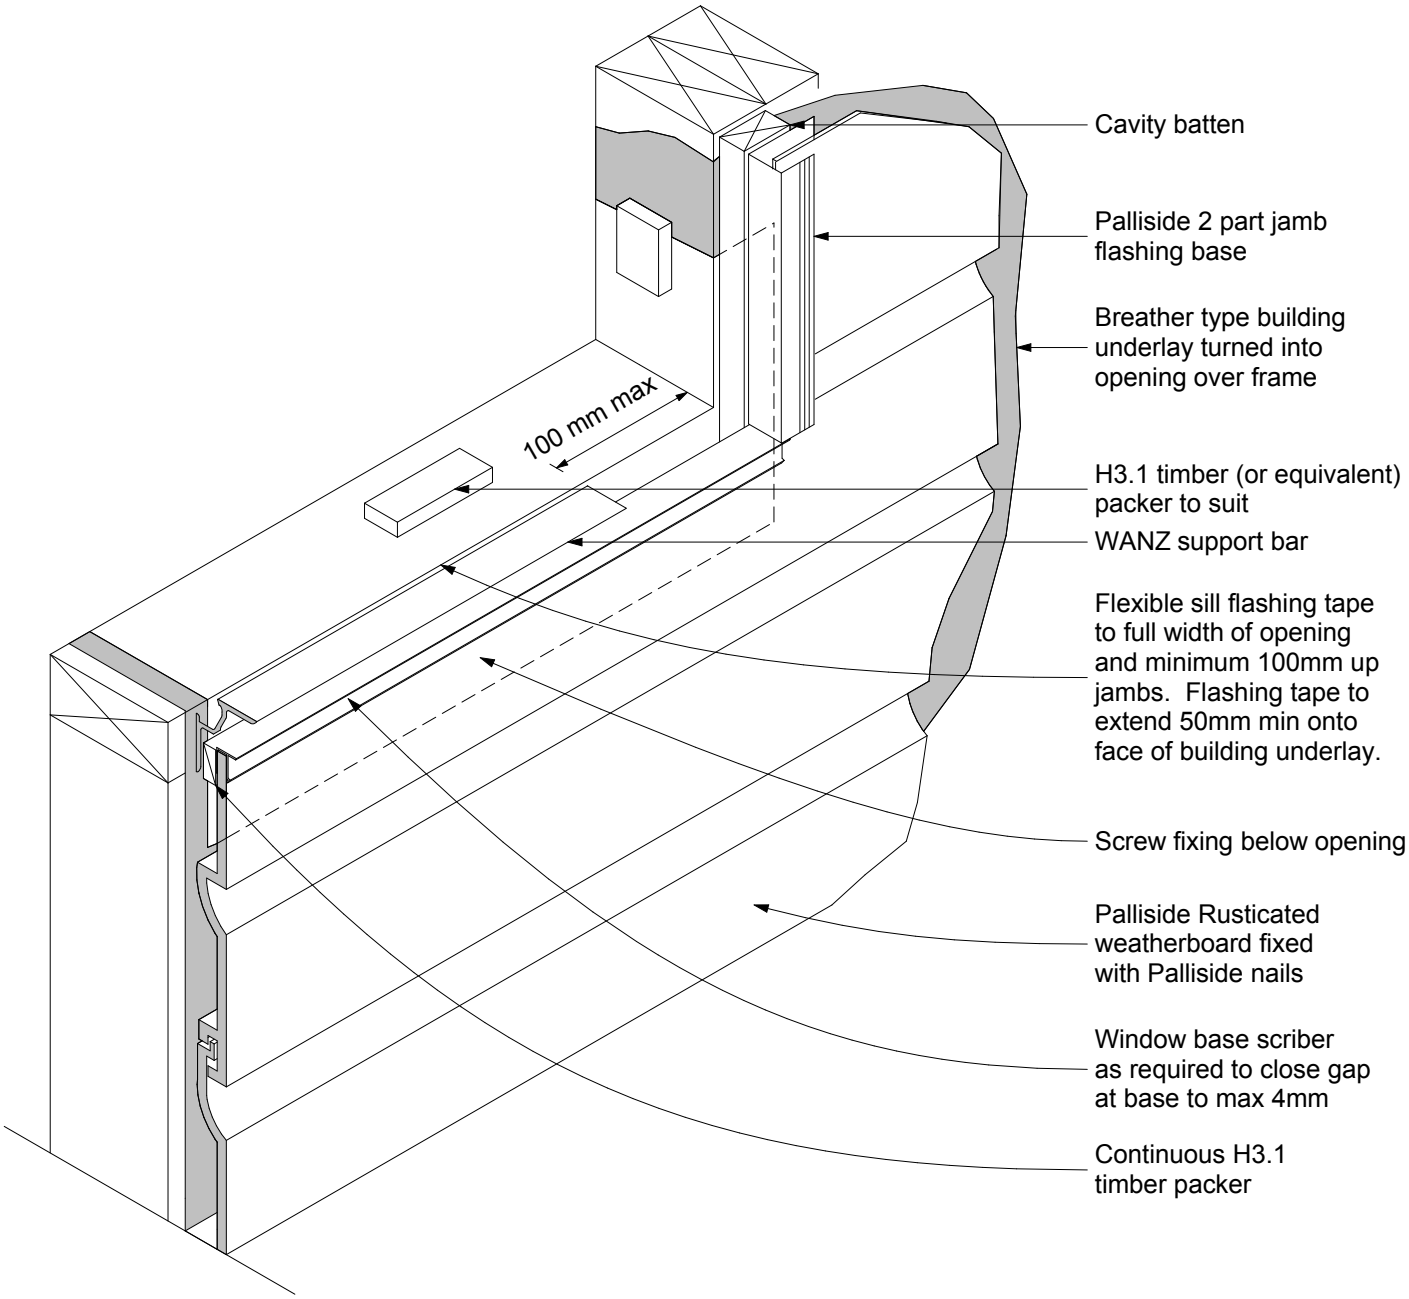

PALLISIDE
the **smart choice** in weatherboards

Window Sill Layout

Palliside Rusticated Weatherboard

Scale:	1:5
Do not scale from drawings. Contact Dynex Extrusions Ltd for exact dimensions www.palliside.co.nz 0800 4 DYNEX (0800 4 39639)	
Date:	March 2015
Detail No:	**DC-04-R**