BRANZ Appraised
Appraisal No.510 [2013]

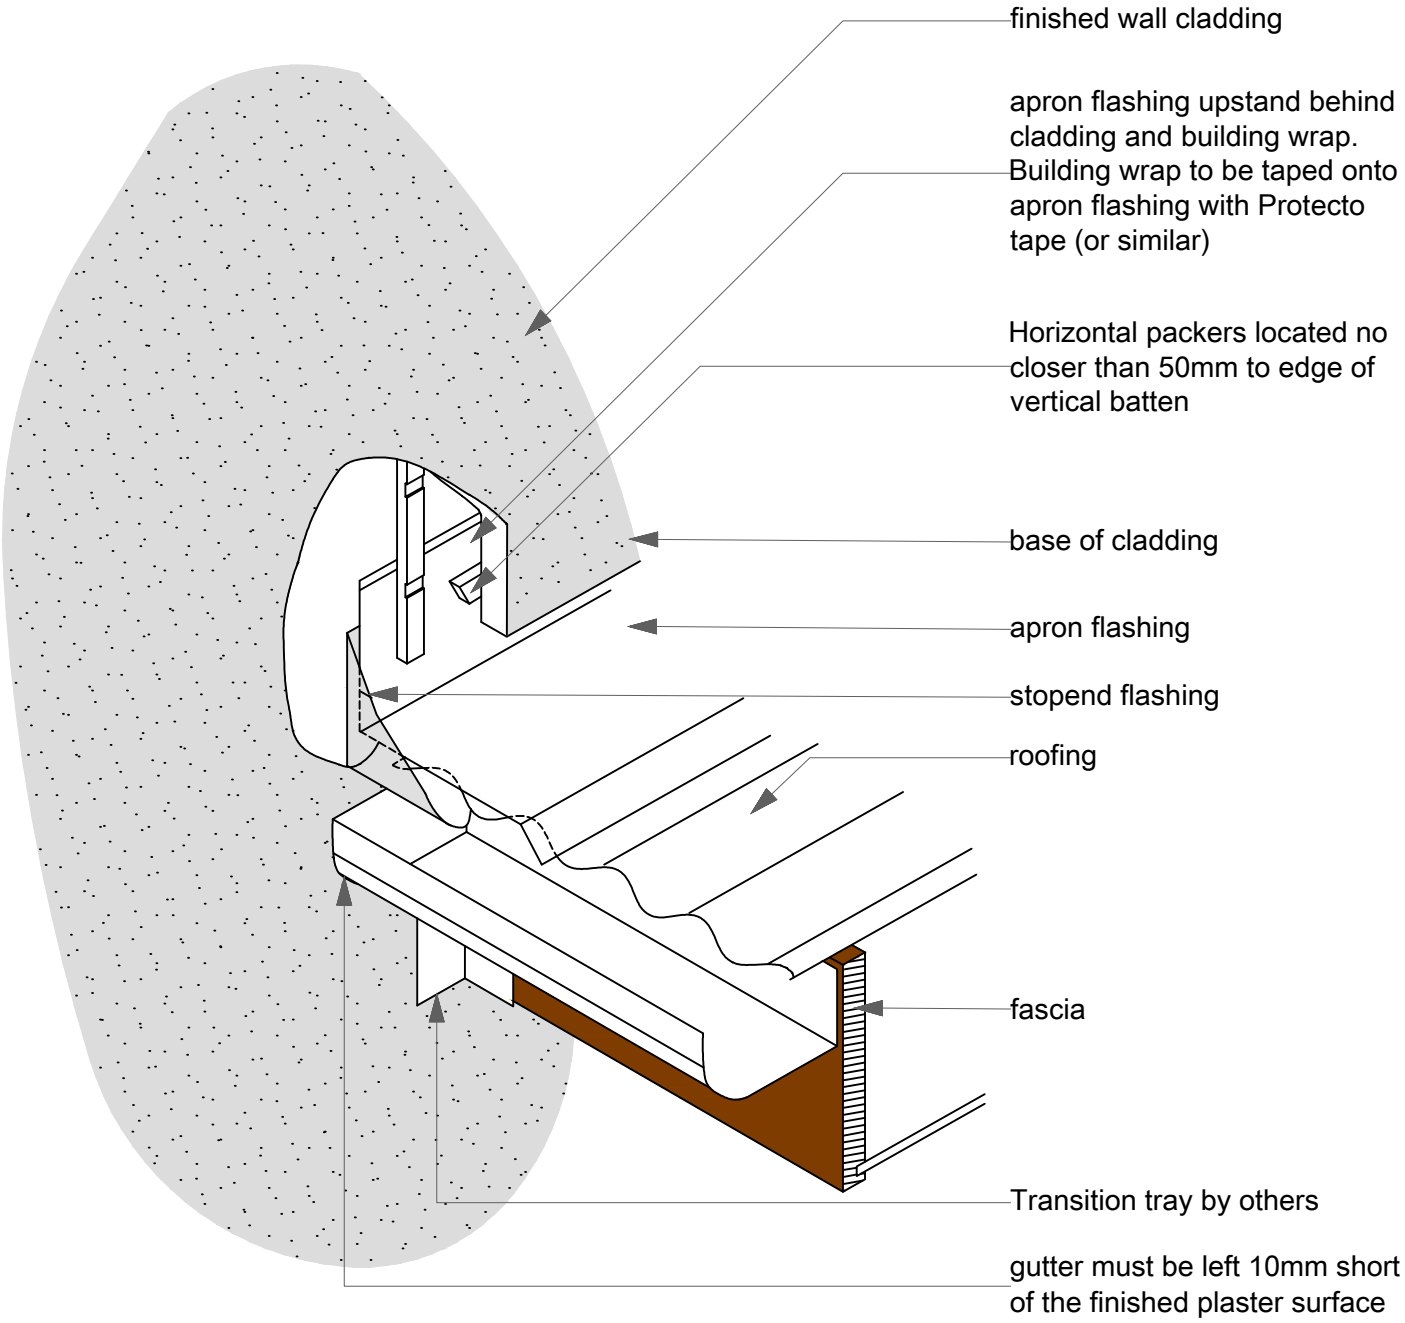

27A
SCALE: 1:5

Wall / Roof: Kickout Flashing (3D View)

THERMASHELL

© copyright 2013 Specialized Construction Products Ltd

All Dimensions to be site checked before construction & installation

29/07/2014

web www.specialized.co.nz