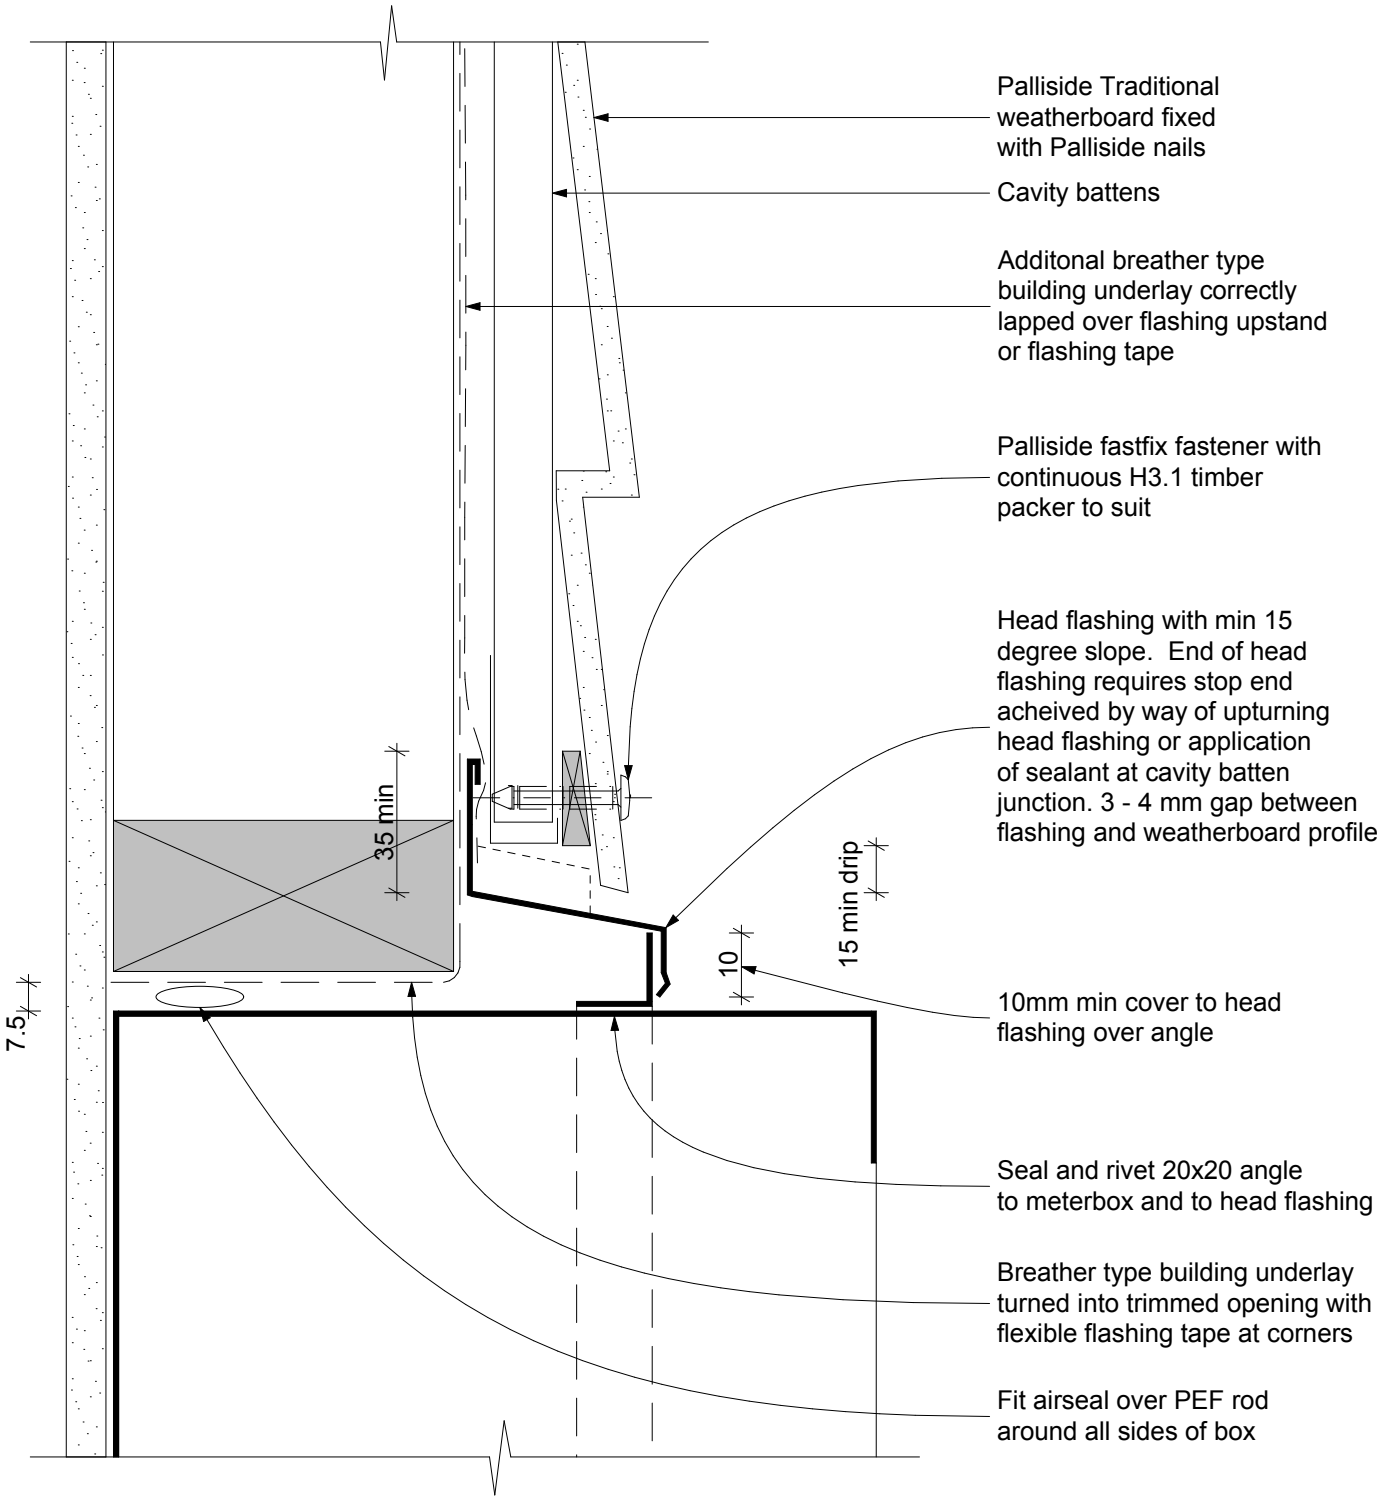

Fix angle and seal to all sides of box
At sides and base cladding shall overlap by 10mm
This detail is also suitable for other similar penetrations

PALLISIDE
the **smart choice** in weatherboards

Meterbox - Top

Palliside Traditional Weatherboard

Scale:	1:2
Do not scale from drawings. Contact Dynex Extrusions Ltd for exact dimensions www.palliside.co.nz 0800 4 DYNEX (0800 4 39639)	
Date:	March 2015
Detail No:	**DC-13-T**