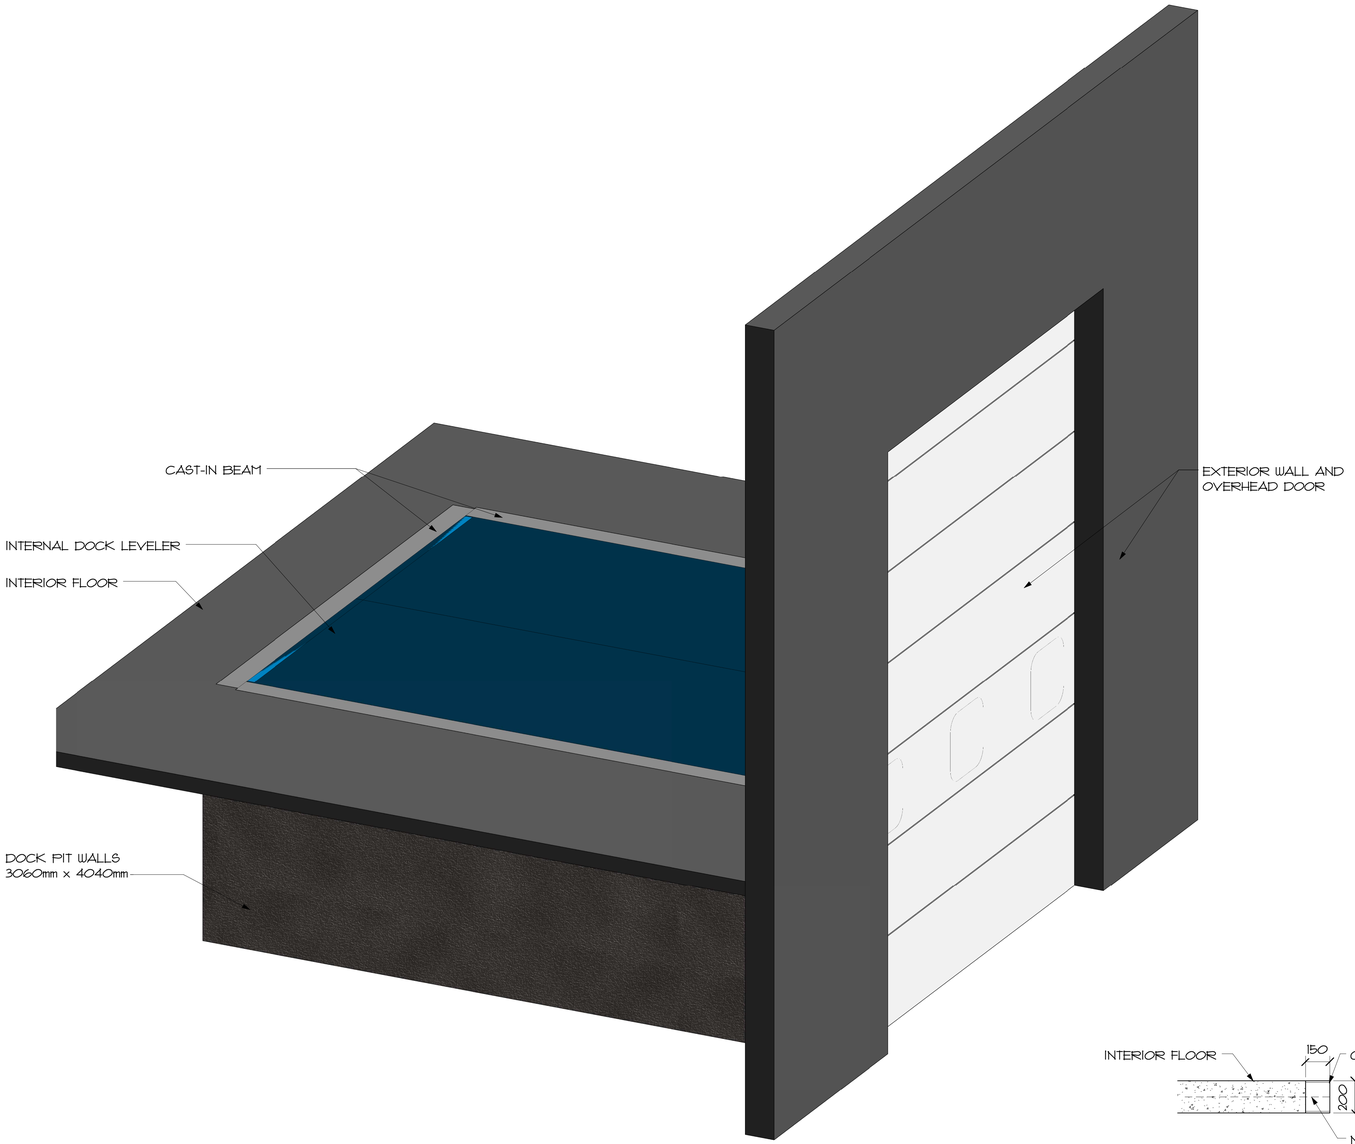

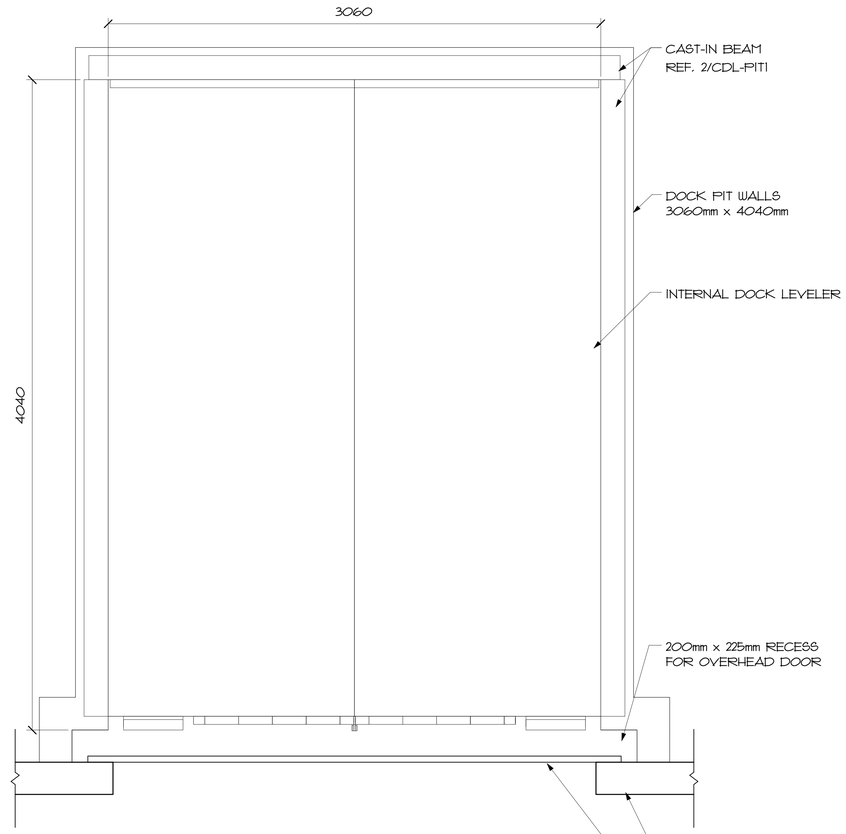

1 CDL-PIT1 1 : 15 INTERNAL DOCK PLAN

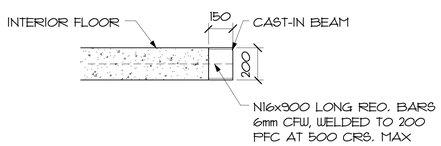

3 CDL-PIT1 1 : 15 DOCK LEVELER CAST-IN BEAM SECTION

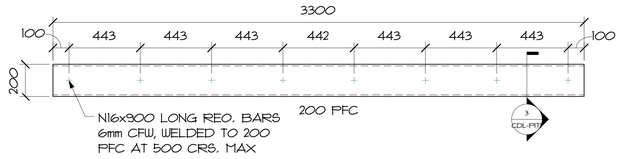

2 CDL-PIT1 1 : 15 DOCK LEVELER CAST-IN BEAM

© UltiGroup LTD, 2015

UltiGroup
SPECIALIST ACCESSWAY SOLUTIONS

www.ultigroup.co.nz
sales@ultigroup.co.nz
Phone: 0800 807 753
17 McKee Street, Te Rapa, Hamilton, 3200

Container Dock Leveler In Pit With Overhead Door To Ground

No.	Description	Date

PLANS AND ELEVATION AND 3D VIEW

Project Number	15003
Date	09.15.2015
Drawn By	C. TEAFOE

CDL-PIT1

Scale 1 : 15