BRANZ Appraised
Appraisal No.510 [2013]

Specialized CONSTRUCTION PRODUCTS LTD

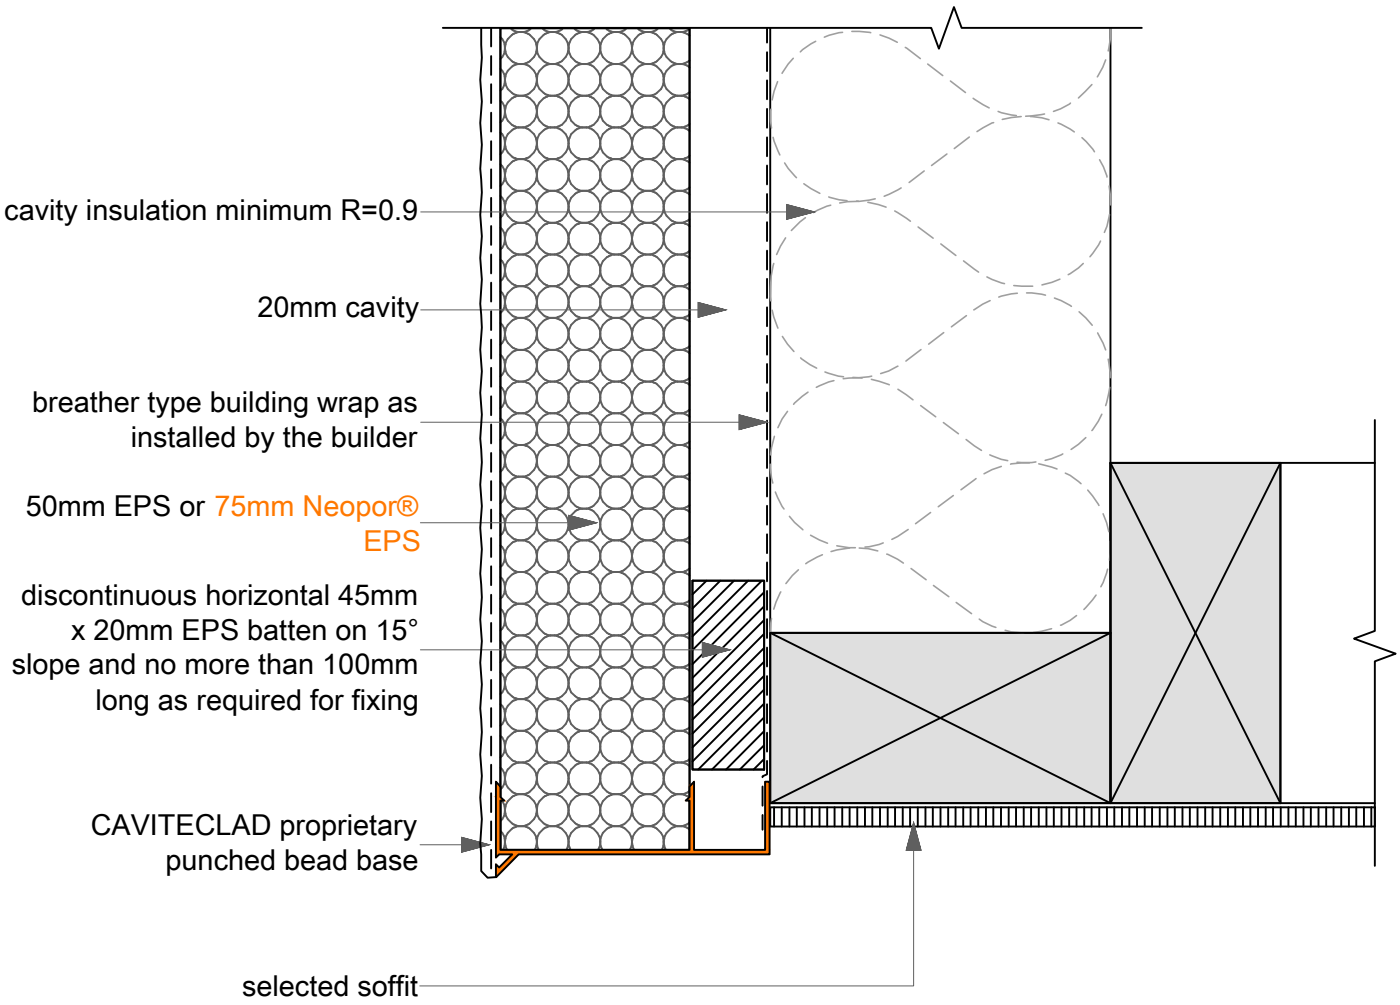

16B
SCALE: 1:2

Wall / Roof: Soffit Edge

CAVITECLAD

© copyright 2013 Specialized Building Products Ltd

All Dimensions to be site checked before construction & installation

28/11/2013

web www.specialized.co.nz