BRANZ Appraised
Appraisal No.510 [2013]

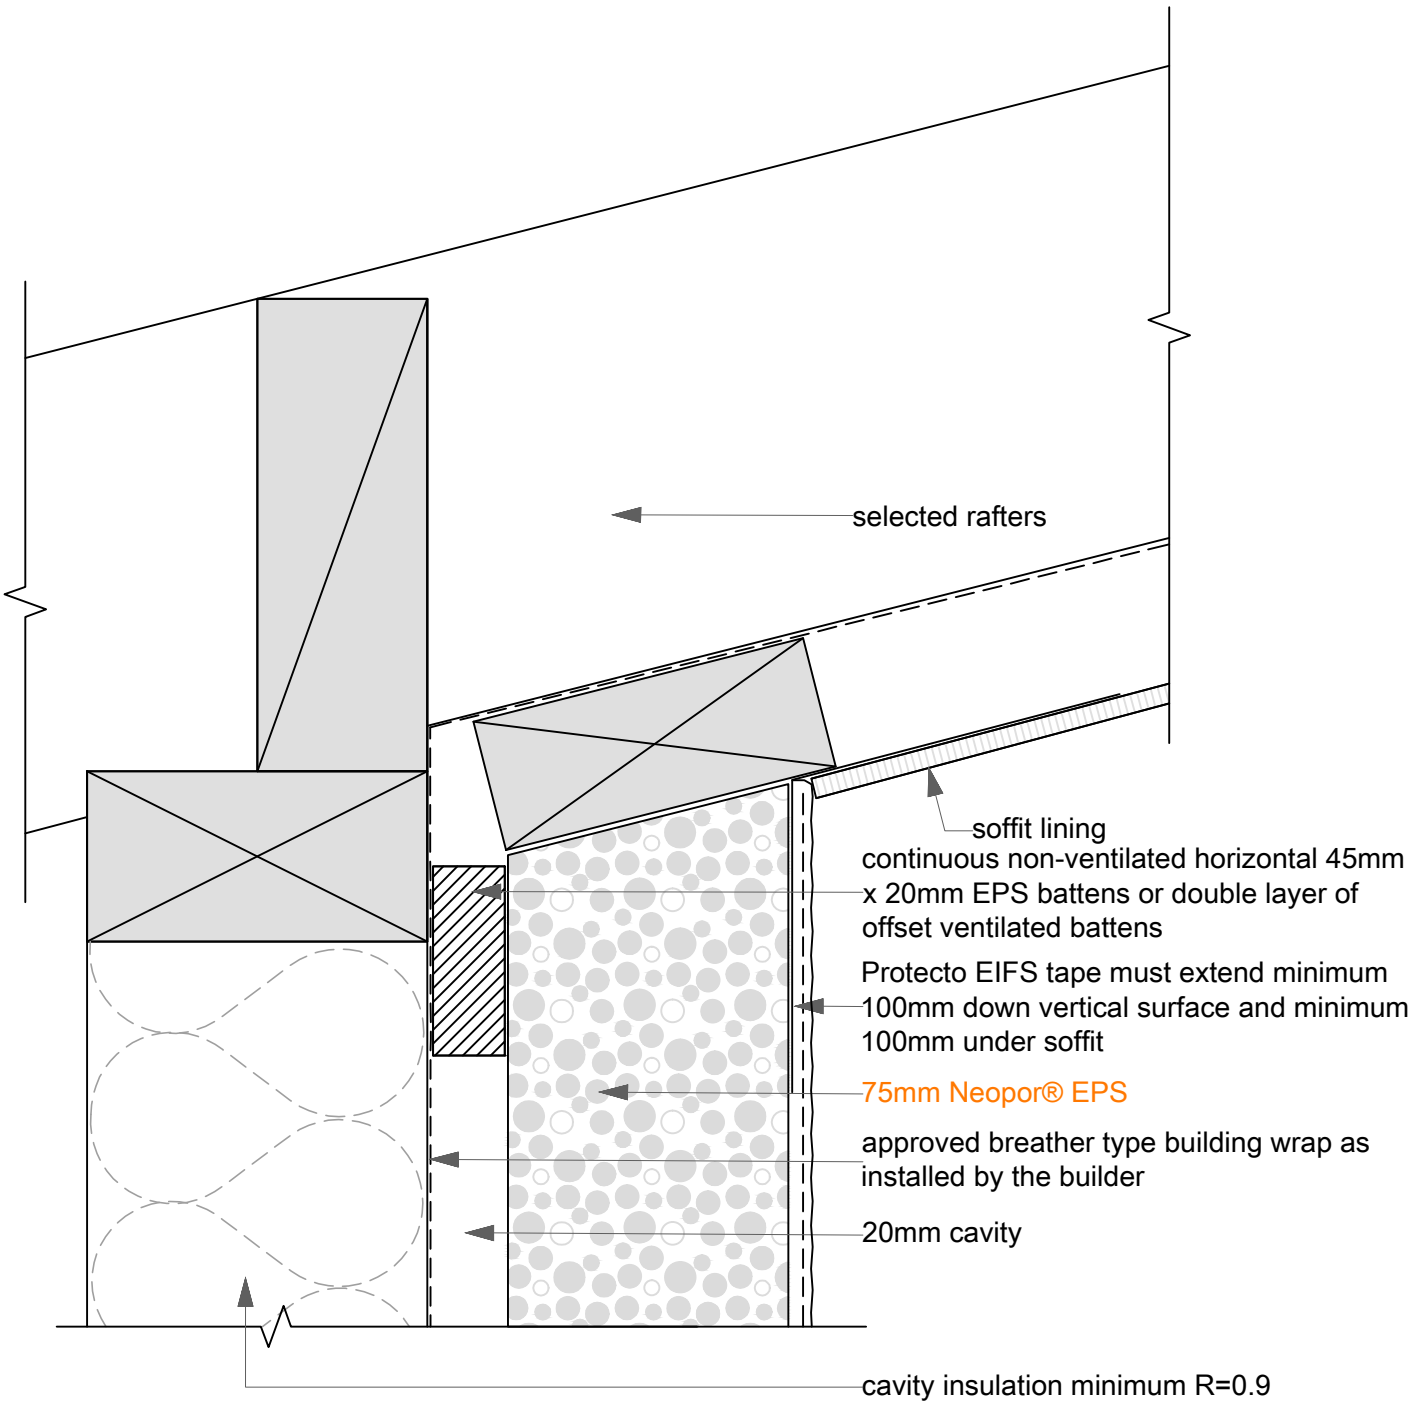

16D
SCALE: 1:2

Wall / Roof: Raking Soffit (Hidden Flashing)

THERMASHELL

© copyright 2013 Specialized Construction Products Ltd

All Dimensions to be site checked before construction & installation

29/07/2014

web www.specialized.co.nz