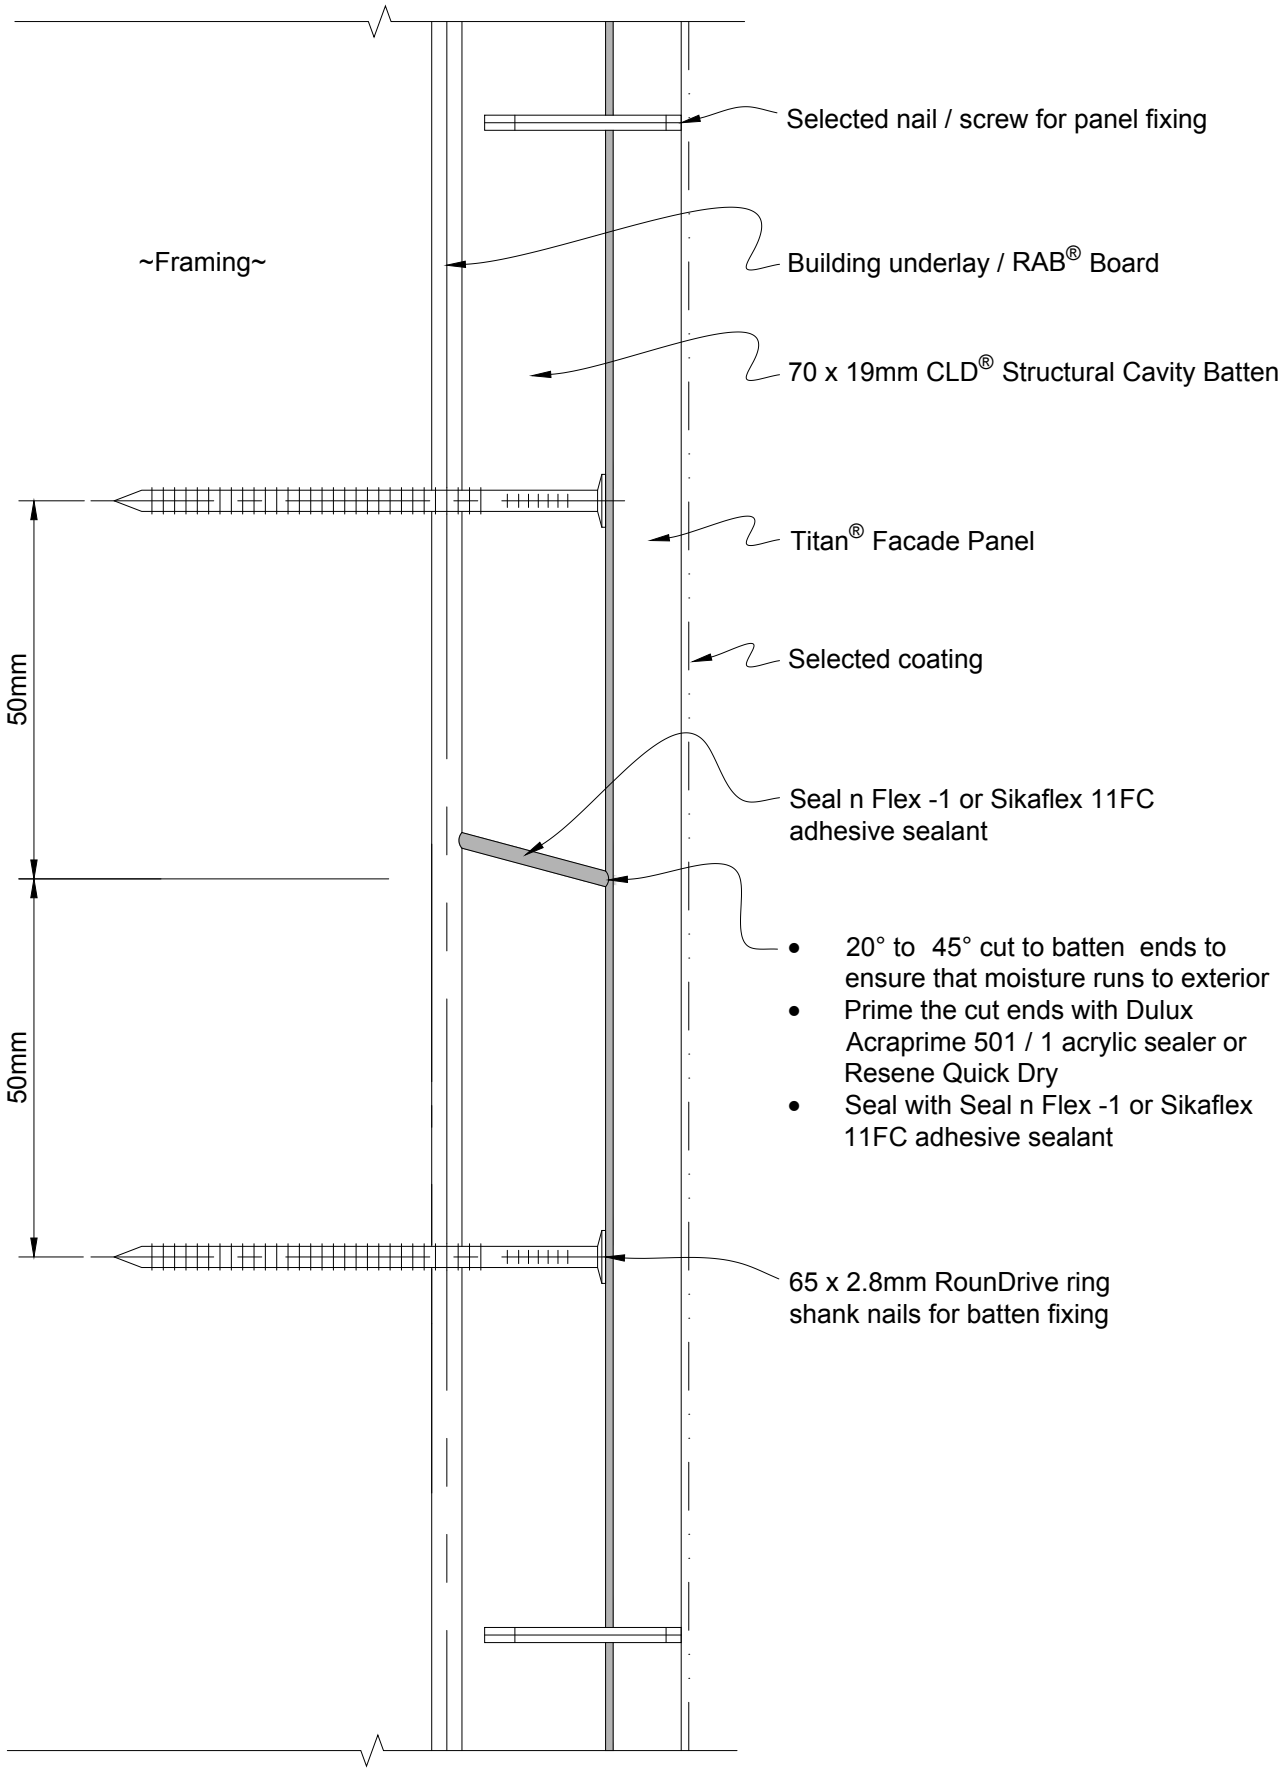

n_zrc_tfc_15za.dwg

February 2013

James Hardie®
a smarter way™

www.jameshardie.co.nz

Titan® Facade Panel and CLD® Structural Cavity Batten

Scale 1:1

JOINTING OF CLD® STRUCTURAL CAVITY BATTEN

FIGURE 15