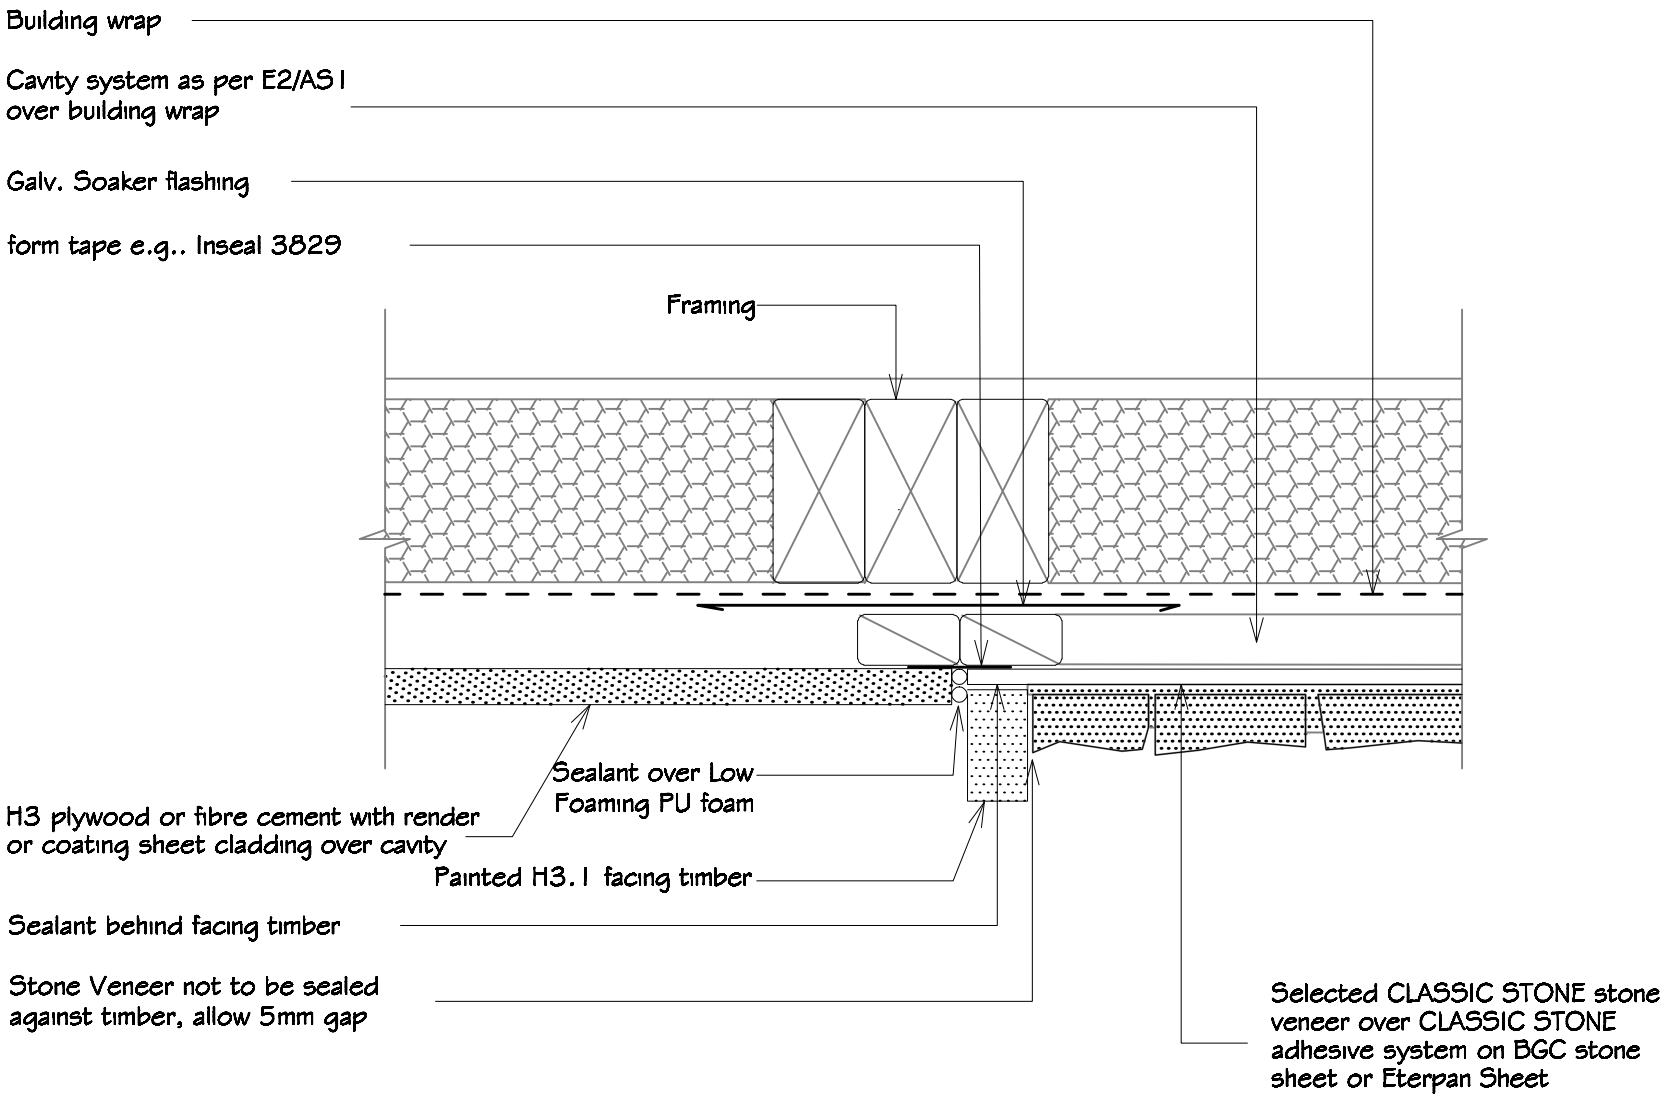

7b - Typical Vertical Joint - Stone Veneer to Plywood or fibre cement sheet with render or coating

CLASSIC
STONE