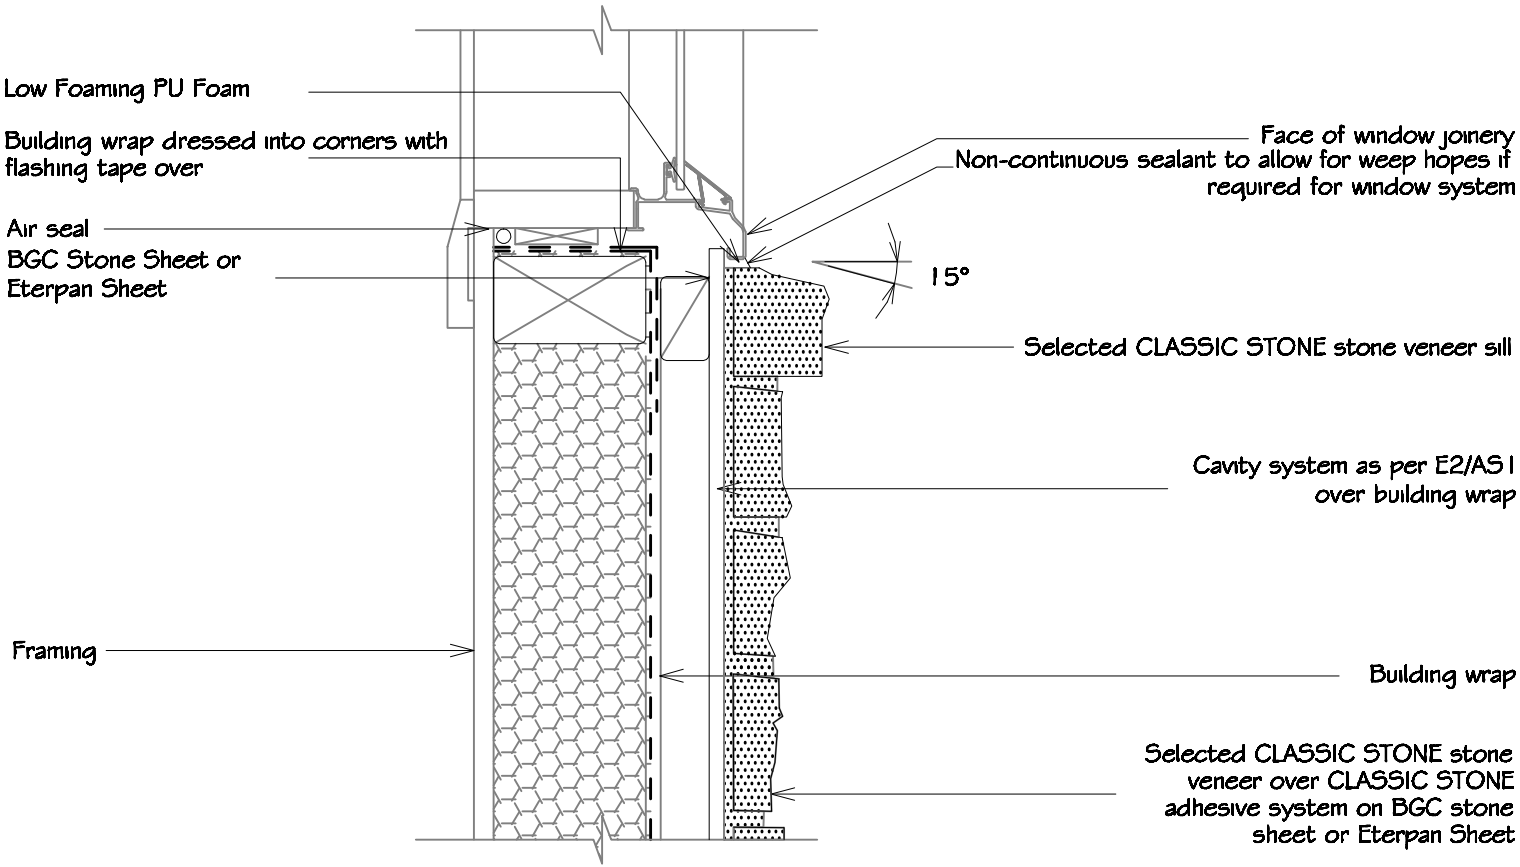

2 - Typical Window Sill

CLASSIC STONE