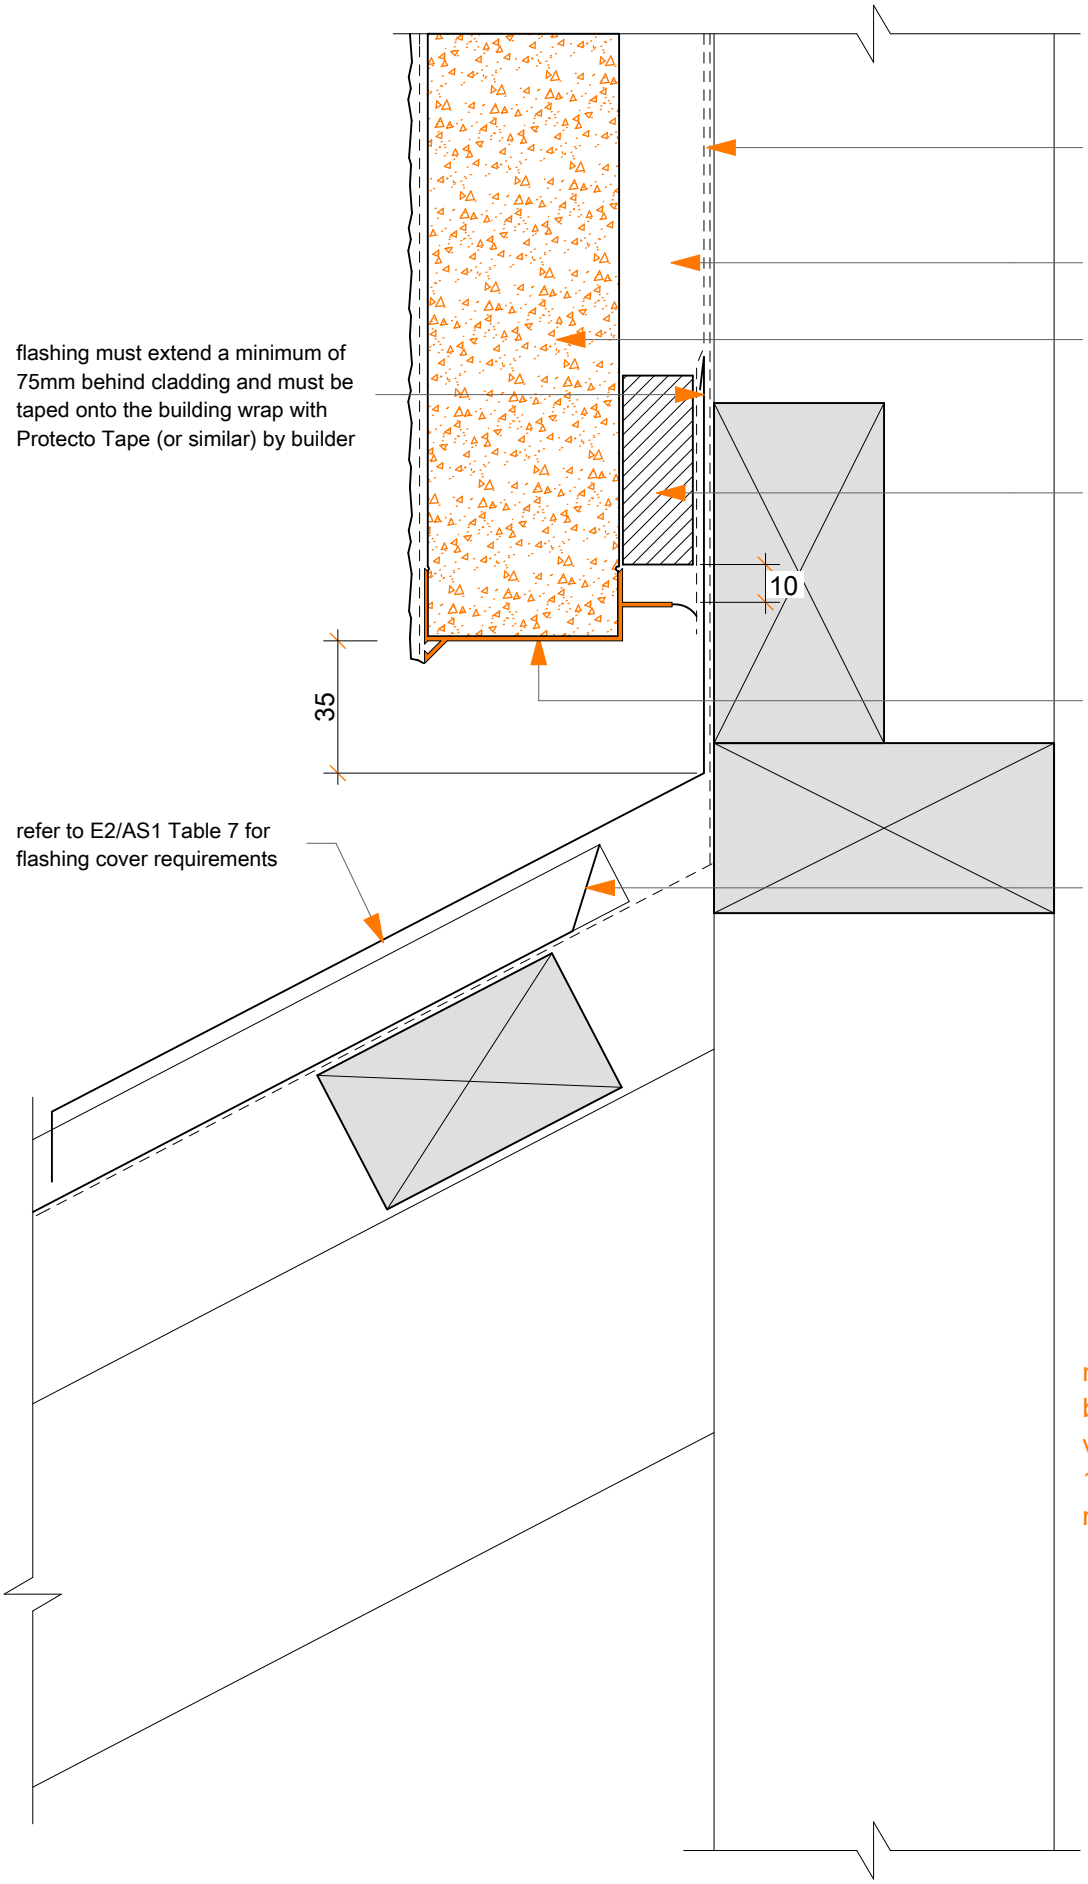

note: punchings in base bead provide ventilation openings of 1000mm² per lineal metre

10A
SCALE: 1:2

Roof / Wall: RIDGE APRON FLASHING

EZPANEL

20/09/2012