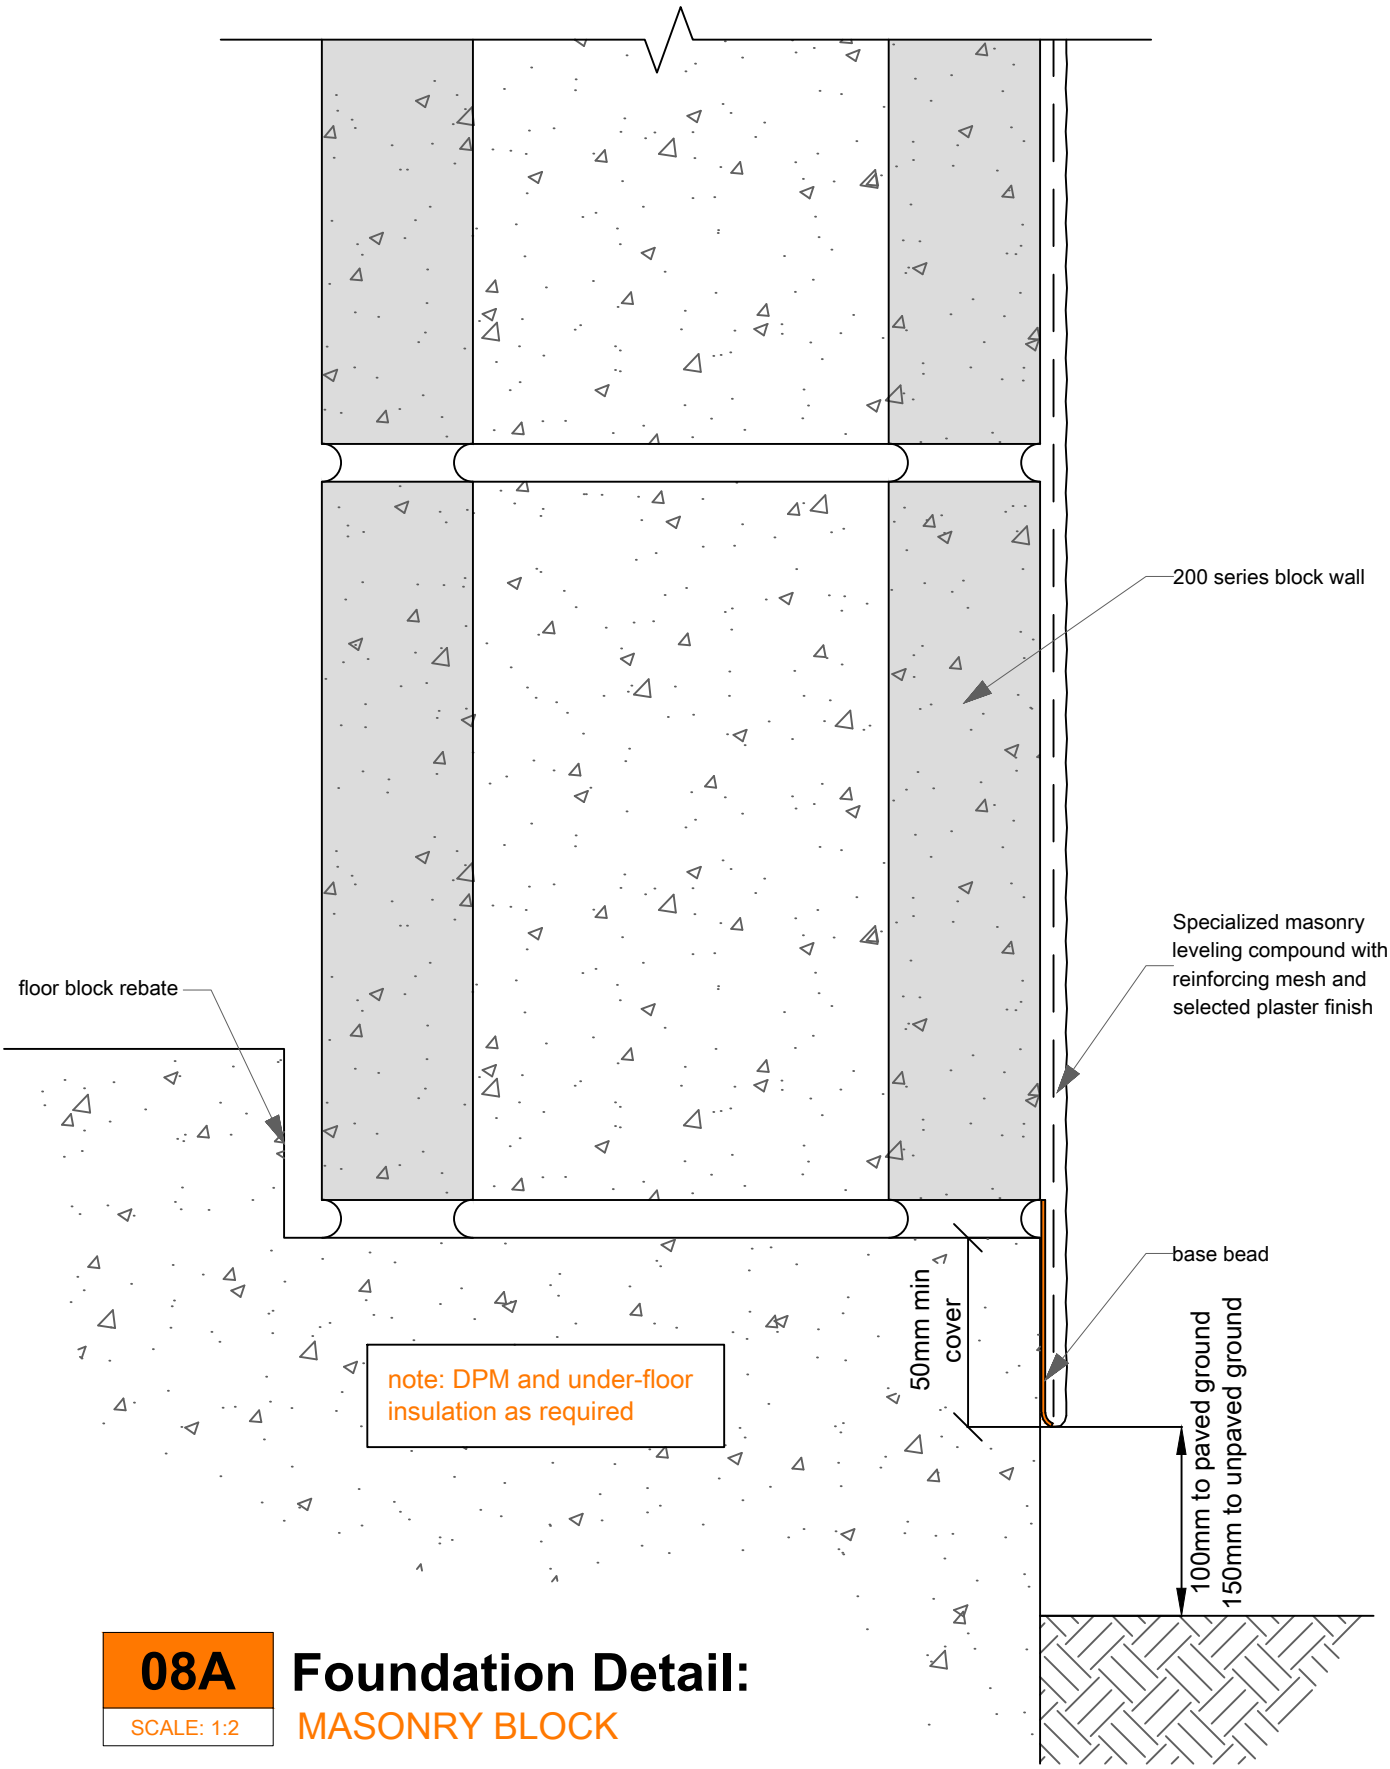

08A

SCALE: 1:2

Foundation Detail:

MASONRY BLOCK

© copyright 2013 Specialized Building Products Ltd

All Dimensions to be site checked before construction & installation

10/06/2014

web www.specialized.co.nz