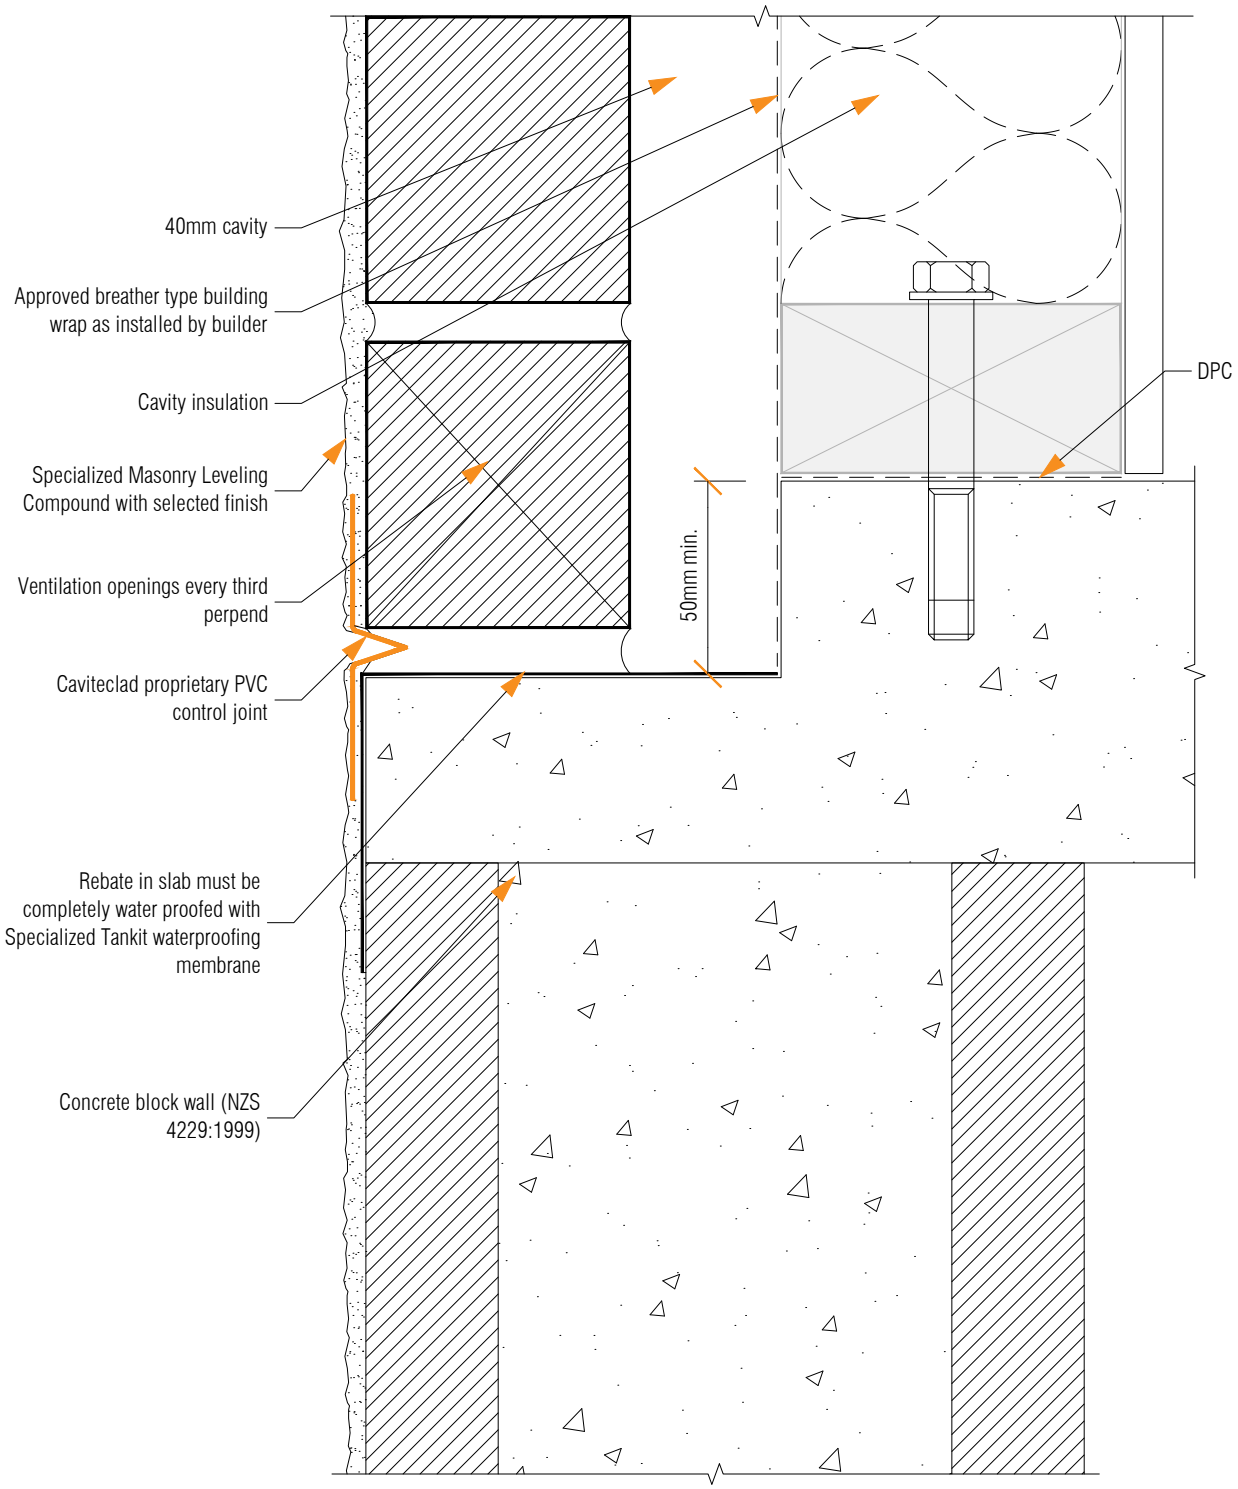

04 rebated concrete slab detail control joint.dwg

04

Scale 1:2

Rebated Concrete Slab Detail Control Joint

MASONRY LEVELING COMPOUND

© copyright 2011 Specialized Building Products Ltd

All Dimensions are to be site checked before construction and installation

February 2011

web www.specialized.co.nz