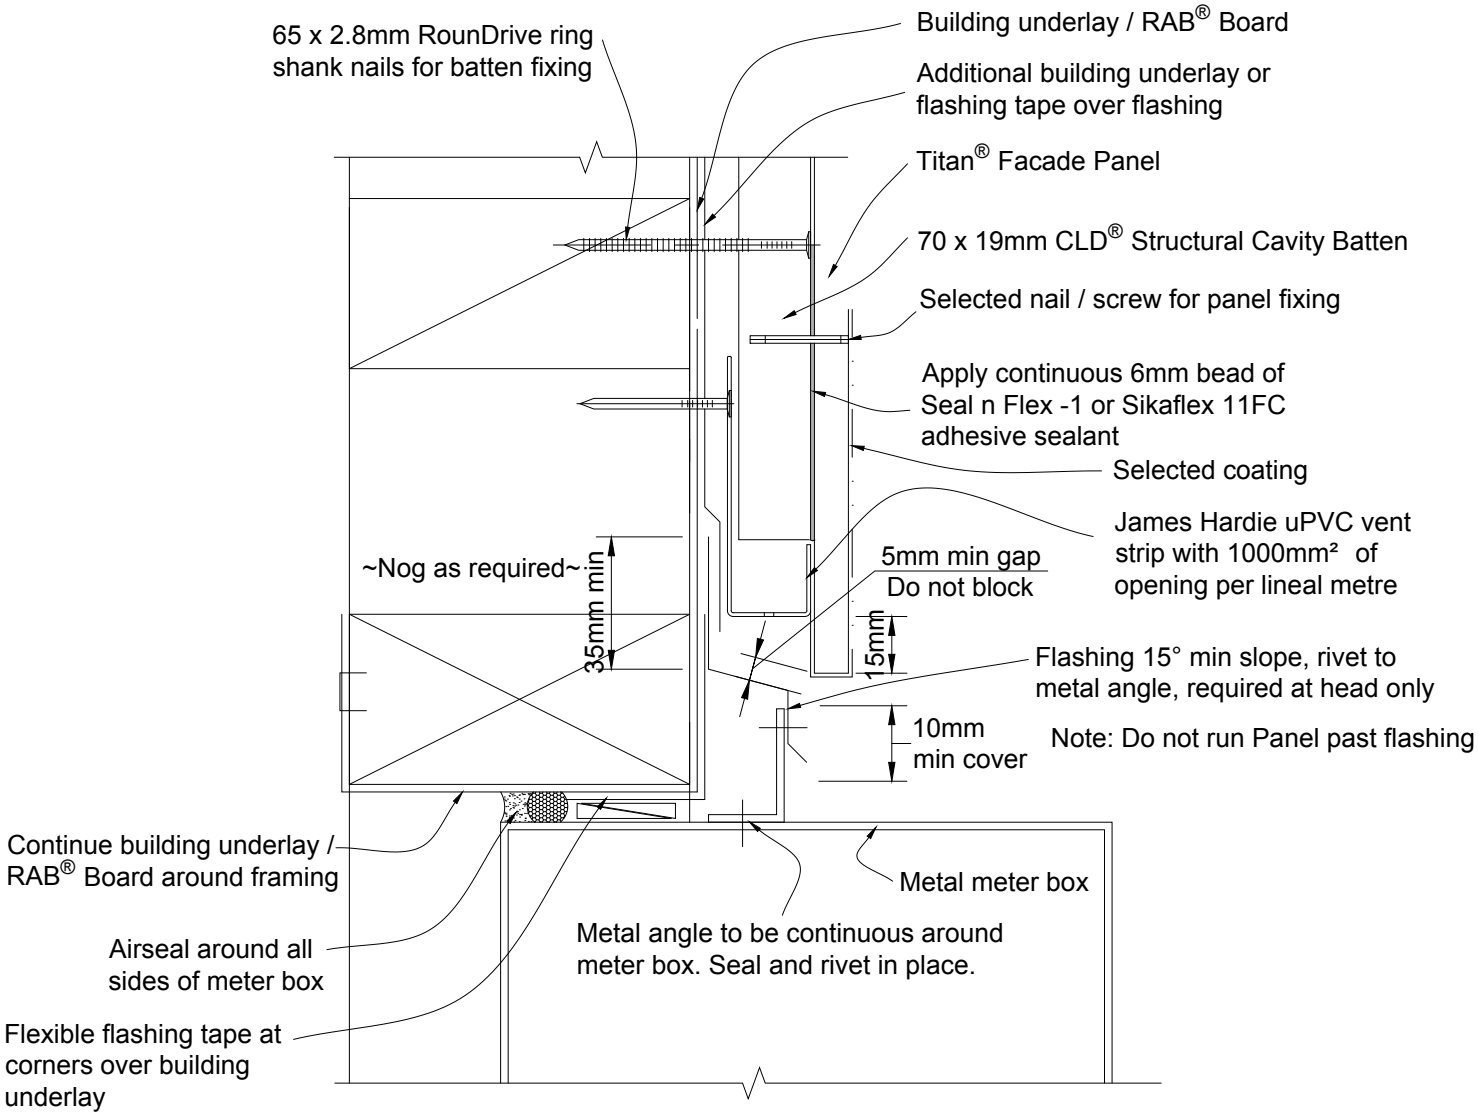


**Note:** When RAB® Board is used flashing tape to be applied to the entire opening

n_zrc_tfc_30za.dwg

February 2013

James Hardie®
a smarter way™

www.jameshardie.co.nz

Titan® Facade Panel and CLD® Structural Cavity Batten

Scale 1:2

METER BOX AT HEAD

FIGURE 30