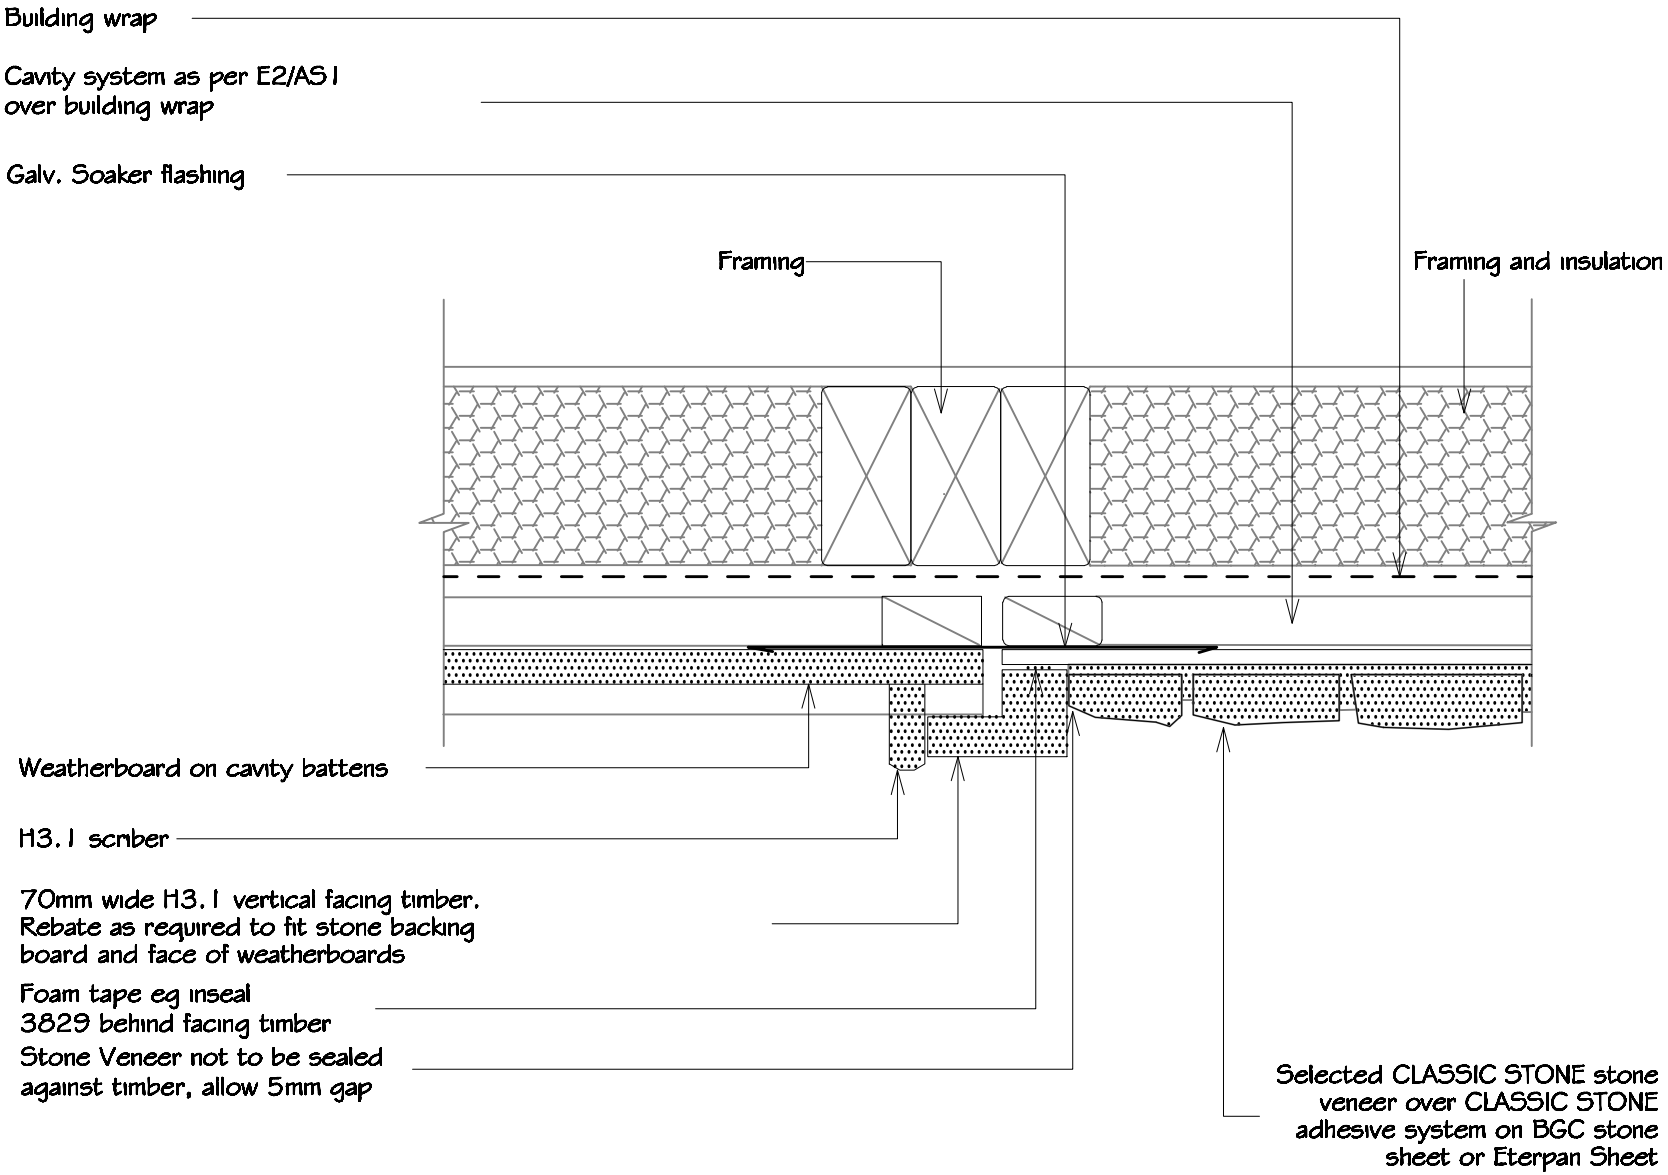

7 - Typical Vertical Joint - Stone Veneer to Weatherboard - Cavity (plan view)

CLASSIC STONE