


# PLAN 37575PM

Side panel mounted bracket system (see photographs)

Note
support structure minimum ultimate moment capacity 1.18 kN / m

Fascia Cover Line

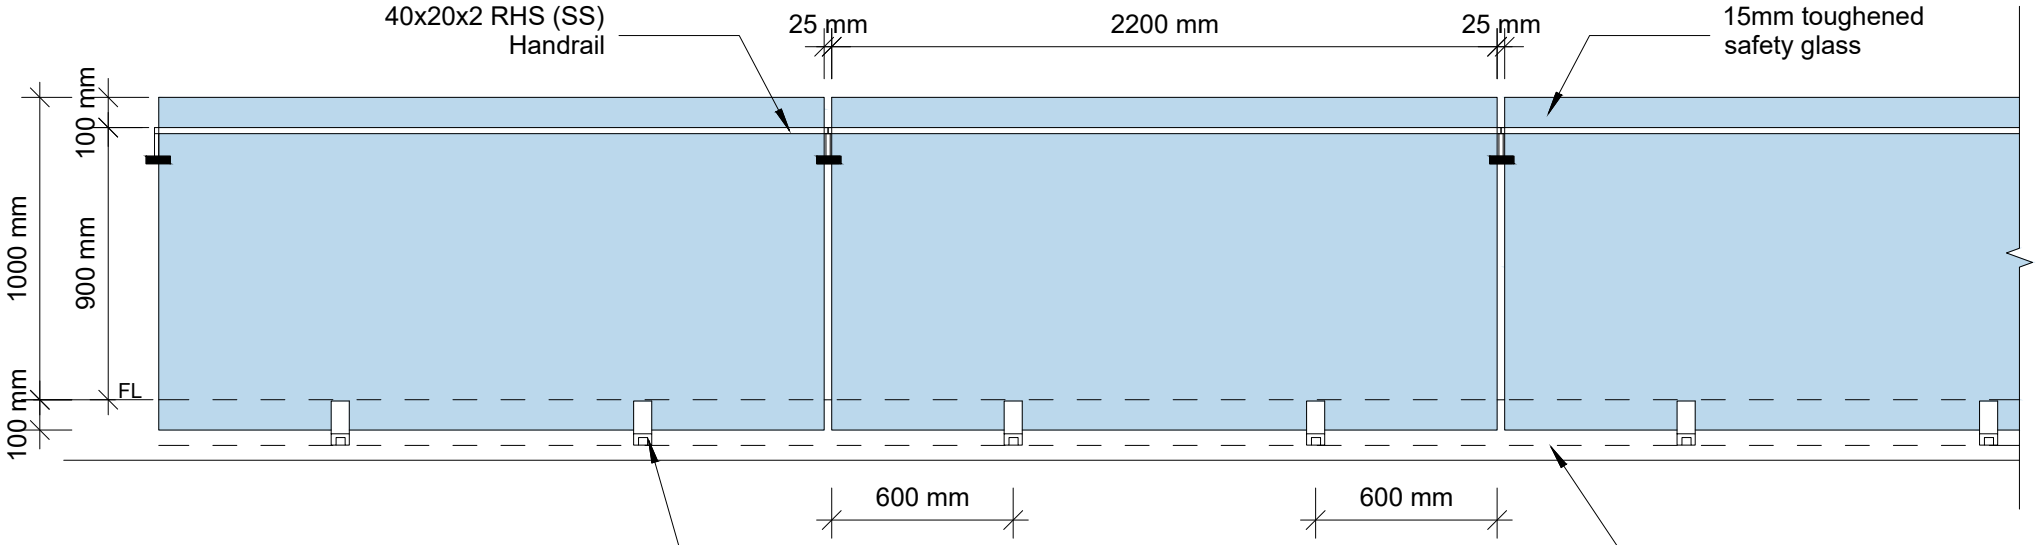


Draft Only

© 2013. The copyright of this document is the property of Glass Vice Limited and shall not be reproduced, copied, loaned or disposed of directly, or indirectly, nor used for any purpose other than that for which it is specifically furnished without prior consent.

All dimensions in millimetres

GLASS VICE®
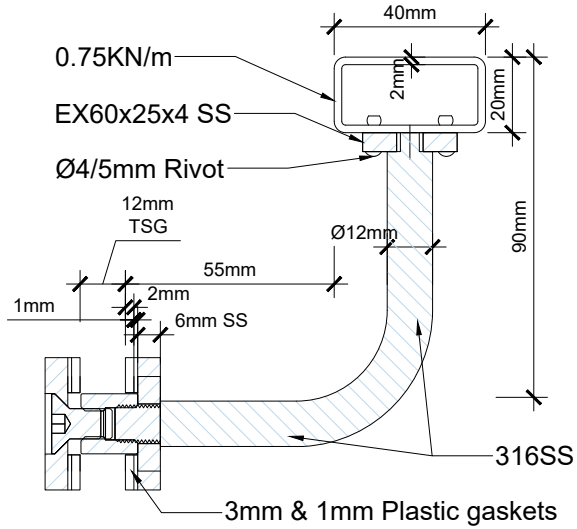
# Glass Vice Clearline 1000mm With Handrail

Panel Mounted
Frameless

Date: September 2017
Scale: Scale 1:25

www.glassvice.com
Phone +64 9 414 6565
info@glassvice.com

Quick Code: CL-A4